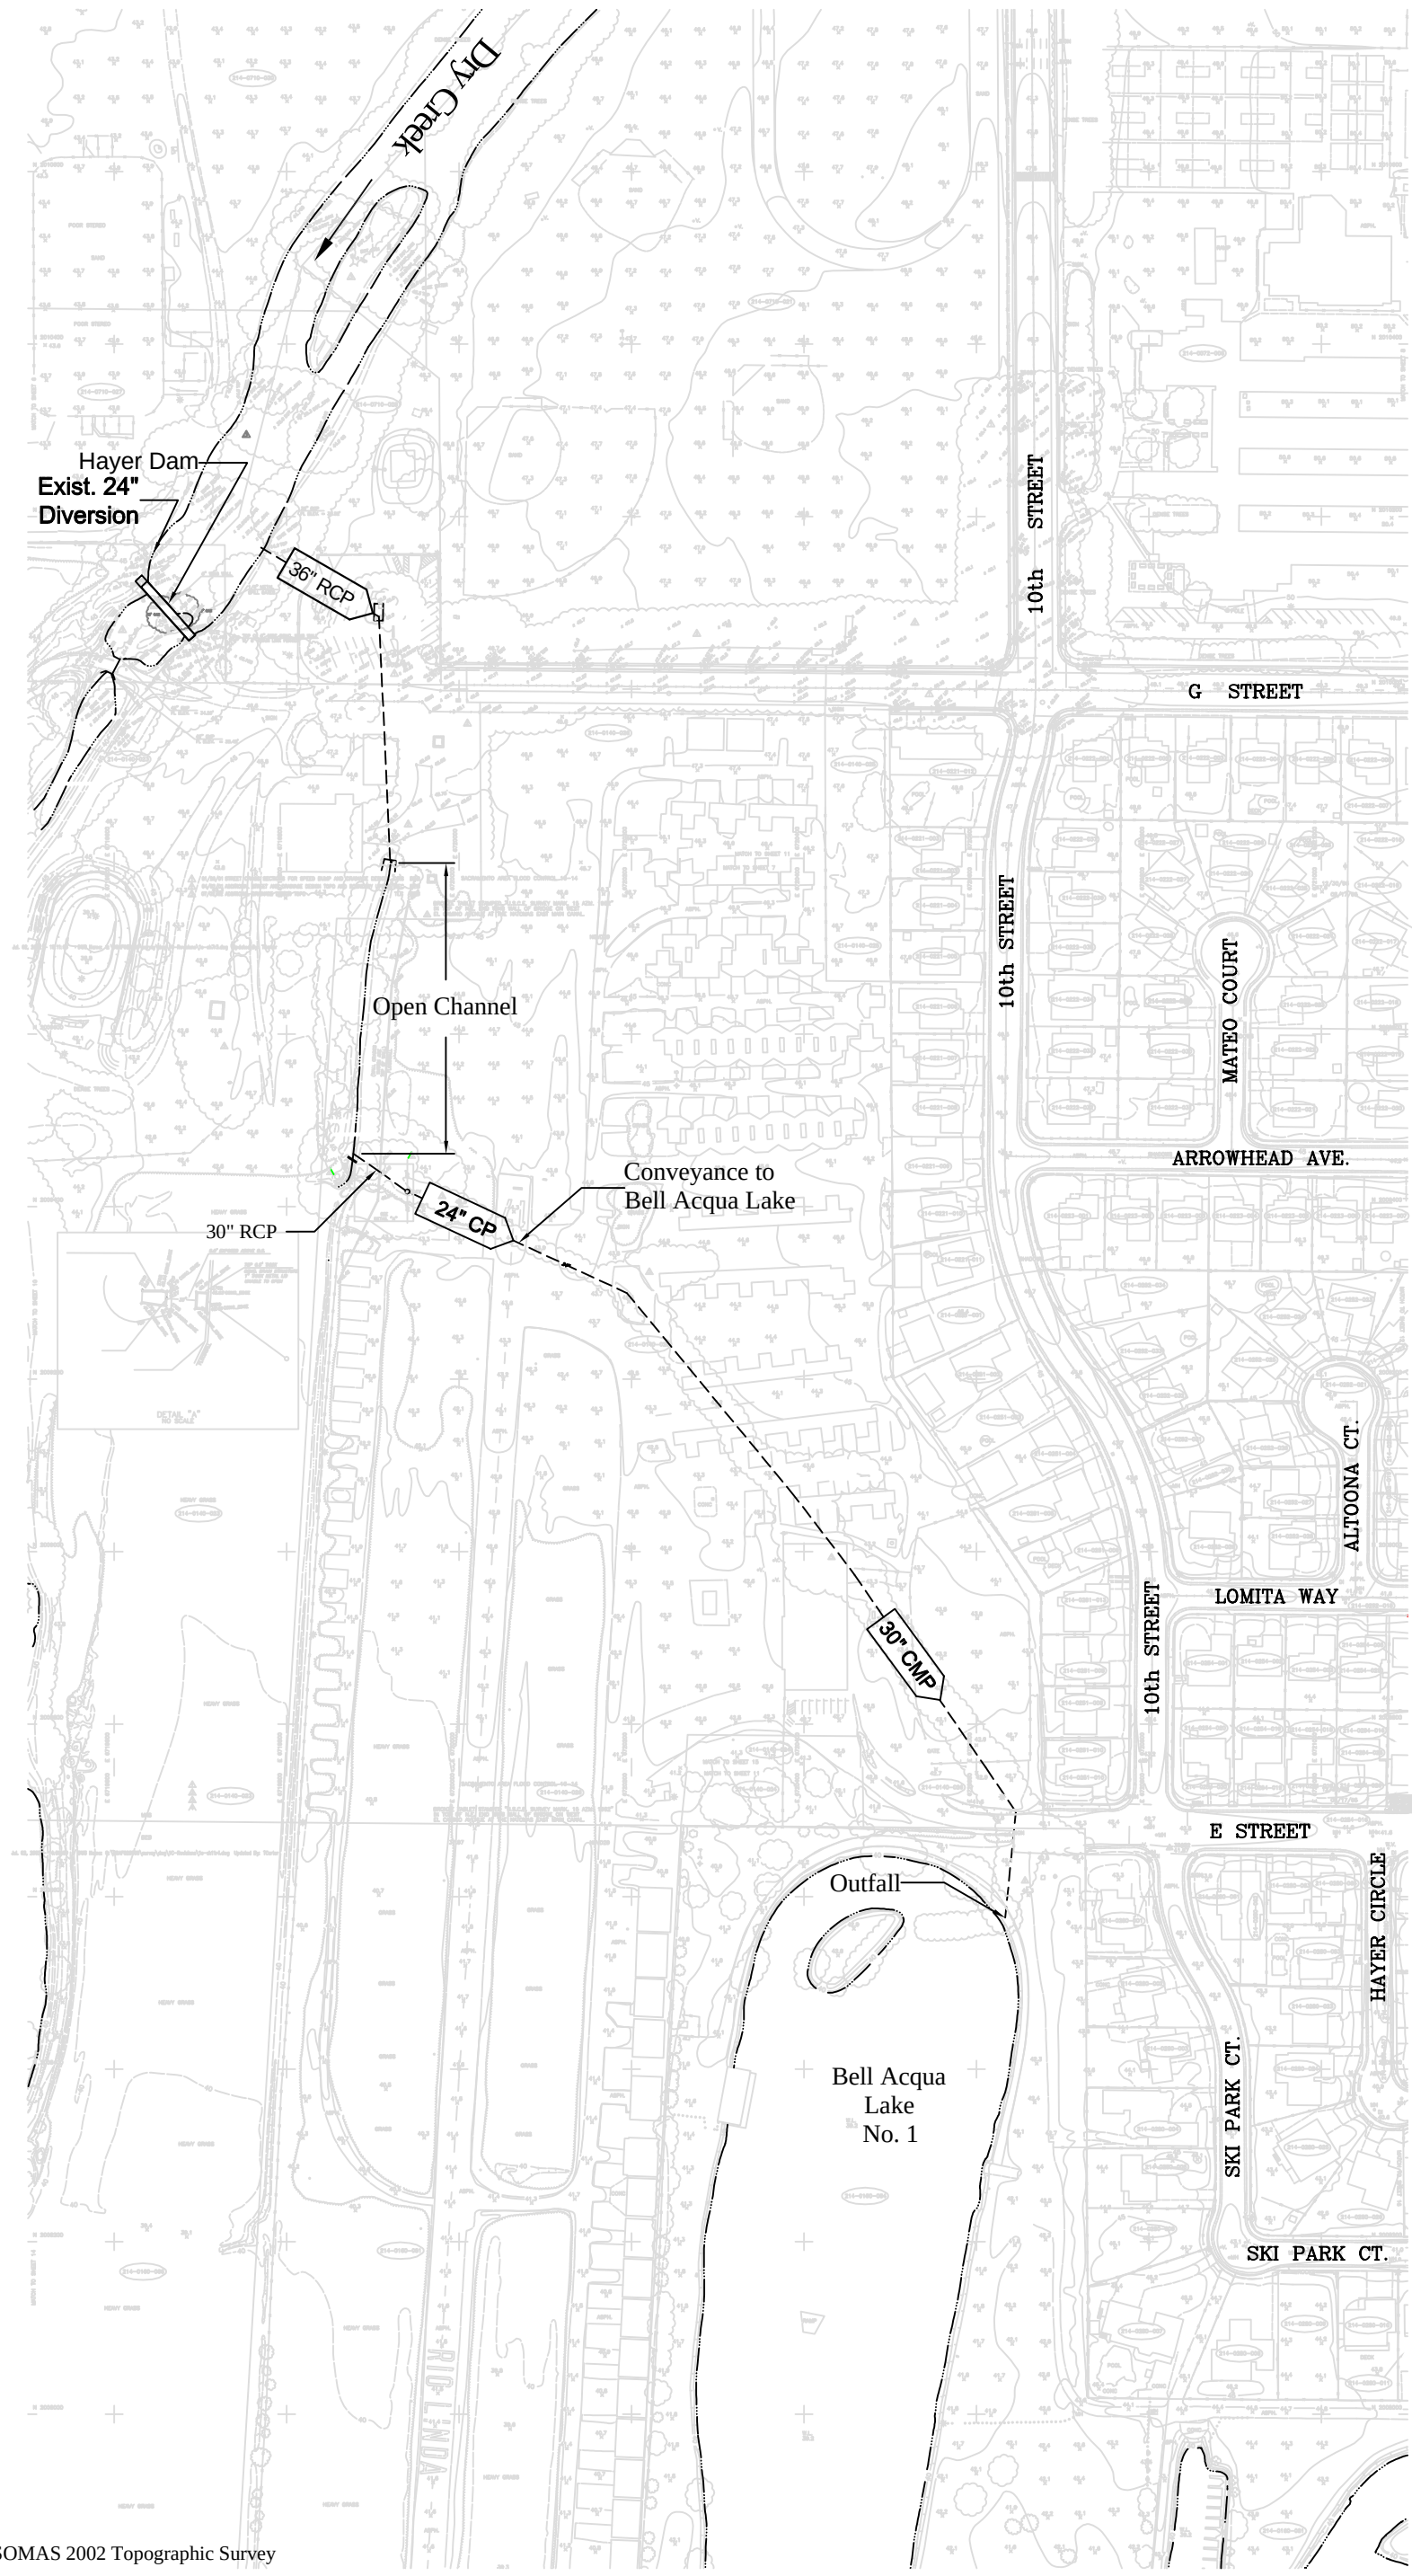

Source: PSOMAS 2002 Topographic Survey

MBK ENGINEERS
2450 Alhambra Boulevard, 2nd Floor
Sacramento, California 95817
(916) 456-4400

Hayer Dam Modification Feasibility Study

Diversion Conveyance Schematic

0 50 100 150 200
Scale in Feet

Figure 2 - 3

J:\Sparks\4890_SAFCA\4890.3_Hayer Dam\Final Report Figures 12-31-02\Figure 2-3.dwg, 02/12/2003 03:14:26 PM