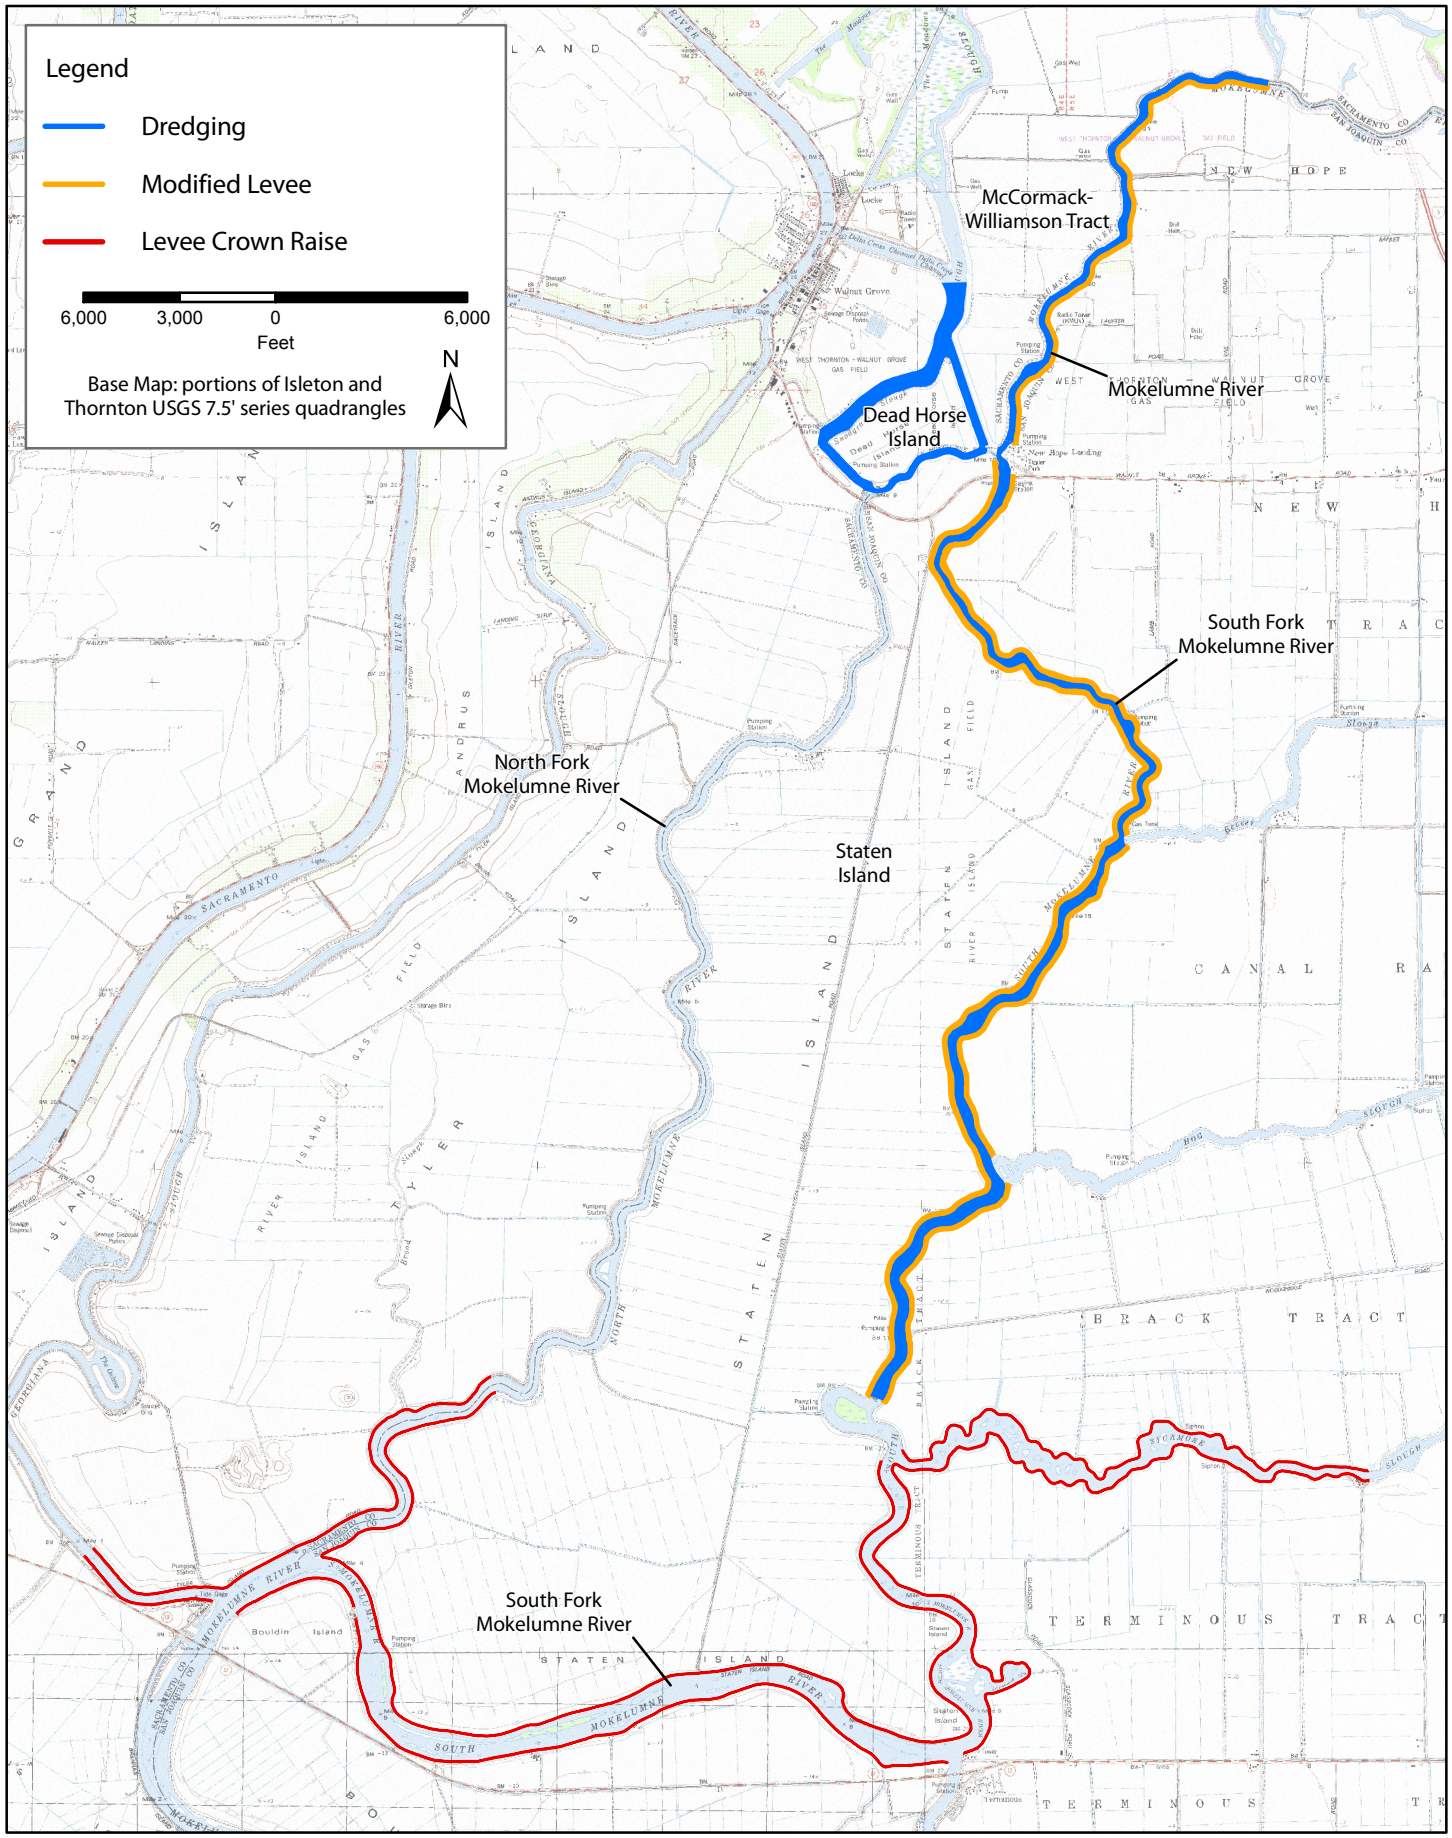

Jones & Stokes

Figure 2-33
Alternative 2-D: Dredging and Levee Modification Plan

H:\GIS\PROJECTS\CALBAY_DELTA\01268_01\ARCMAP\ADEIR_FIGURES\FIG_2_33_ALT_2D.MXD LD (05-09-06)