THIS MAP/DATA IS PROVIDED WITHOUT WARRANTY OF ANY KIND, EITHER EXPRESS OR IMPLIED, INCLUDING, BUT NOT LIMITED TO IMPLIED WARRANTIES OR MERCHANTABILITY AND FITNESS FOR A PARTICULAR PURPOSE. Note: This product may contain information from the SANDAG Regional Information System which cannot be reproduced without the written permission of SANDAG. This product may contain information reproduced with permission granted by RAND MCNALLY & COMPANY© to SanGIS. This map is copyrighted.

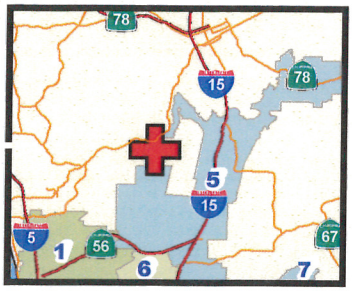

PREDESIGN LOCATION MAP

Lake Hodges Dam Modification

CITY OF SAN DIEGO
PUBLIC WORKS
DEPARTMENT

SENIOR ENGINEER (OCA)
Julian Espinoza
619-533-4384

PROJECT MANAGER
Julian Espinoza
619-533-4384

PROJECT ENGINEER
Ryan Greek
619-533-3767

CONSTRUCTION PROJECT INFORMATION LINE
619-533-4207

Project Implementation and Technical Services (PITS)
CIP Preliminary Engineering and Program Coordination

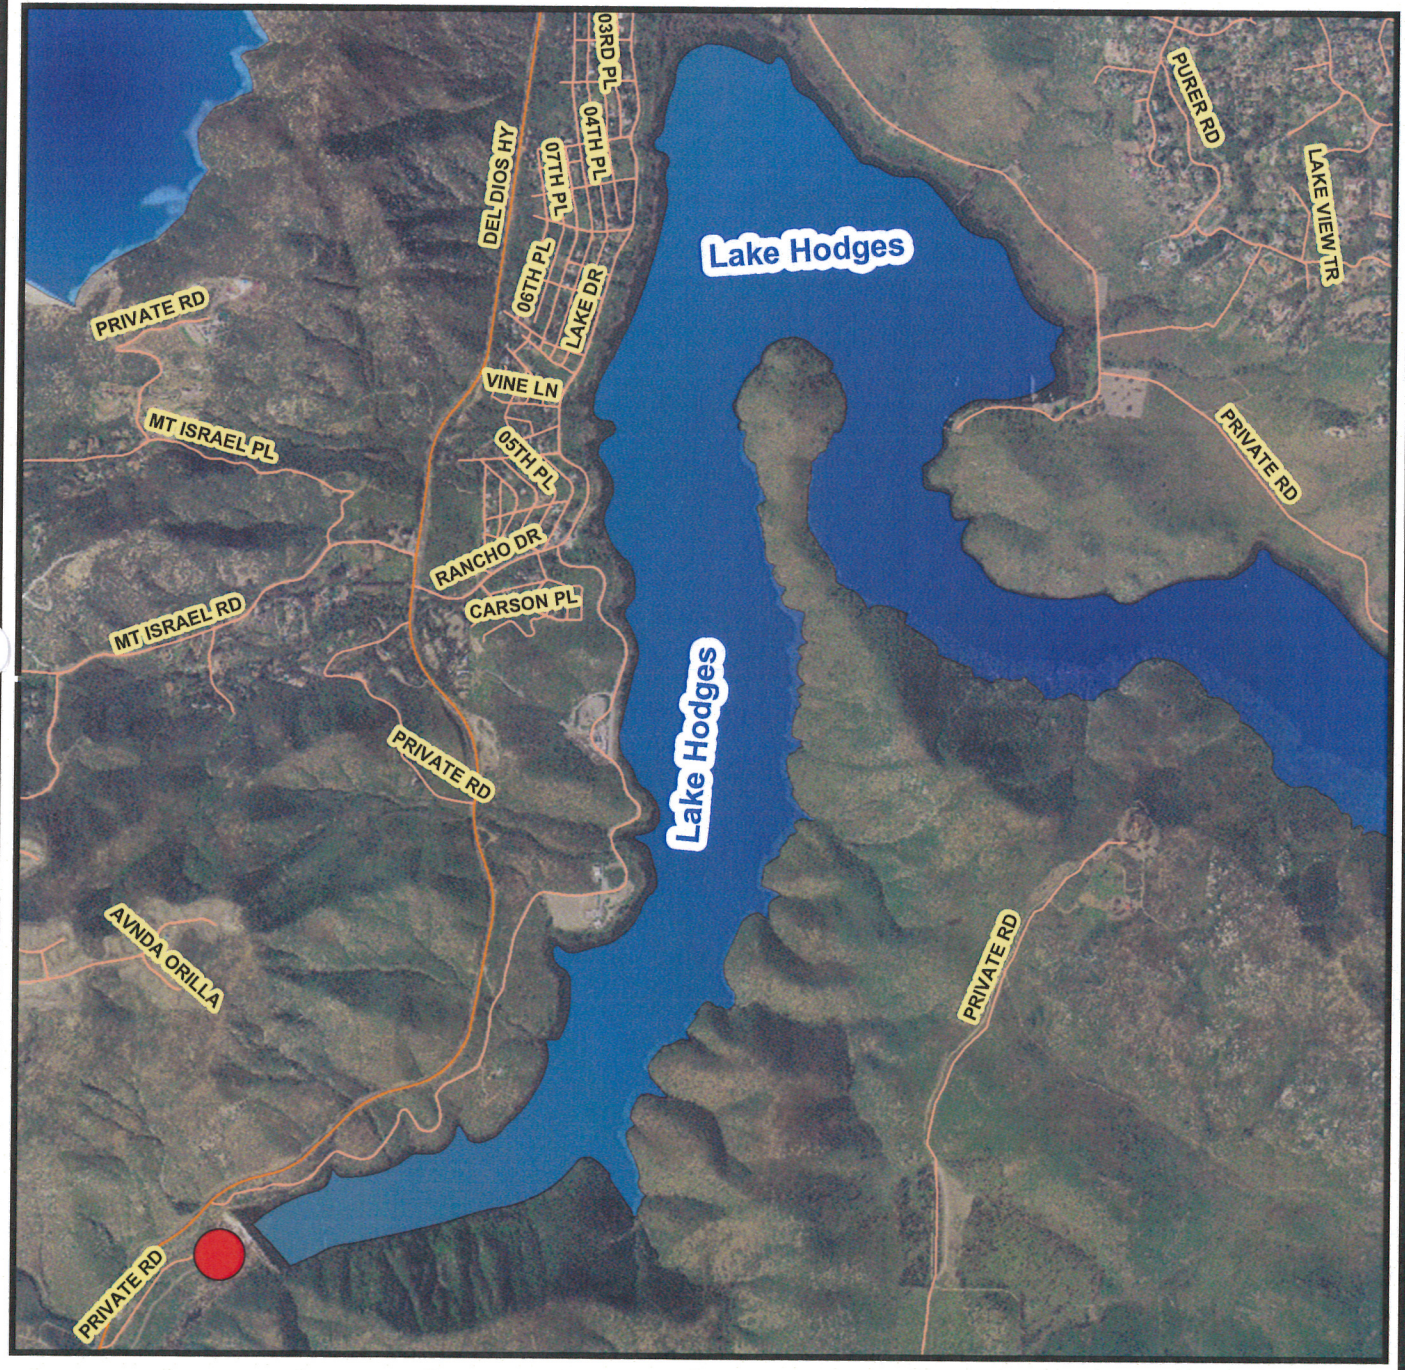

Legend

Project Location

N
W
E
No Scale

S:\PITS\PITS-CIP-Preliminary-Engineering-and-Program-Coordination\Drafting\Water & Sewer Projects\Water Projects\Lake Hodges Dam Modification\CIPTracking

COMMUNITY NAME: Rancho Bernardo

COUNCIL DISTRICT: 01

SAP ID: B-13158

Date: January 3, 2013
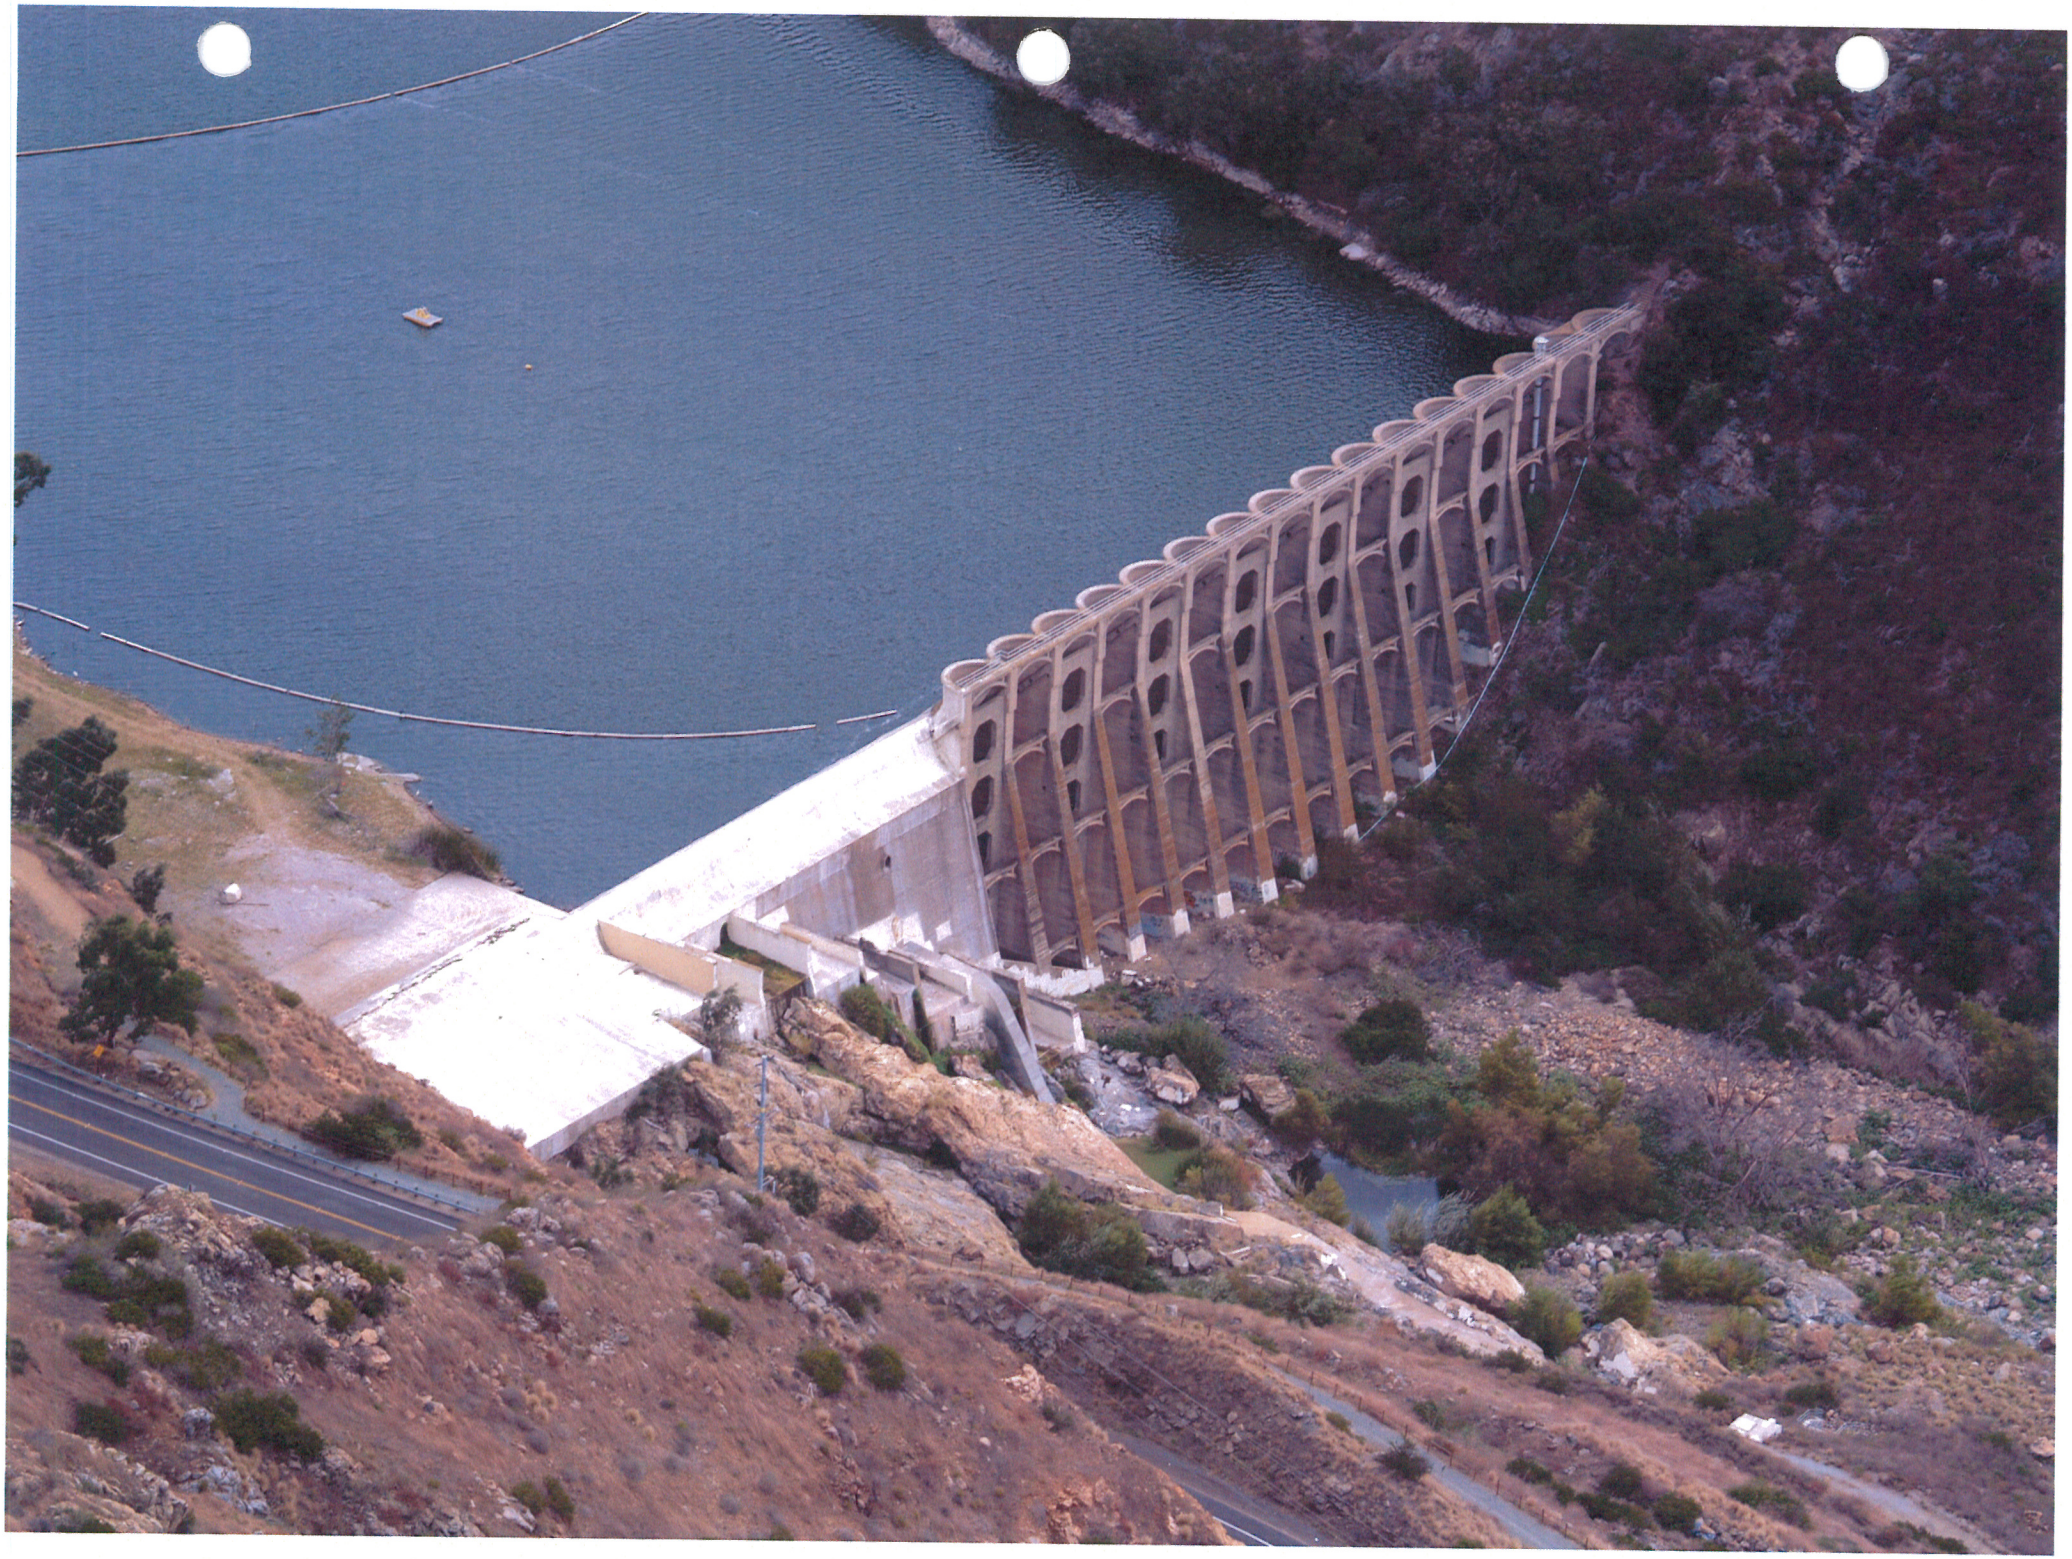
SanGIS