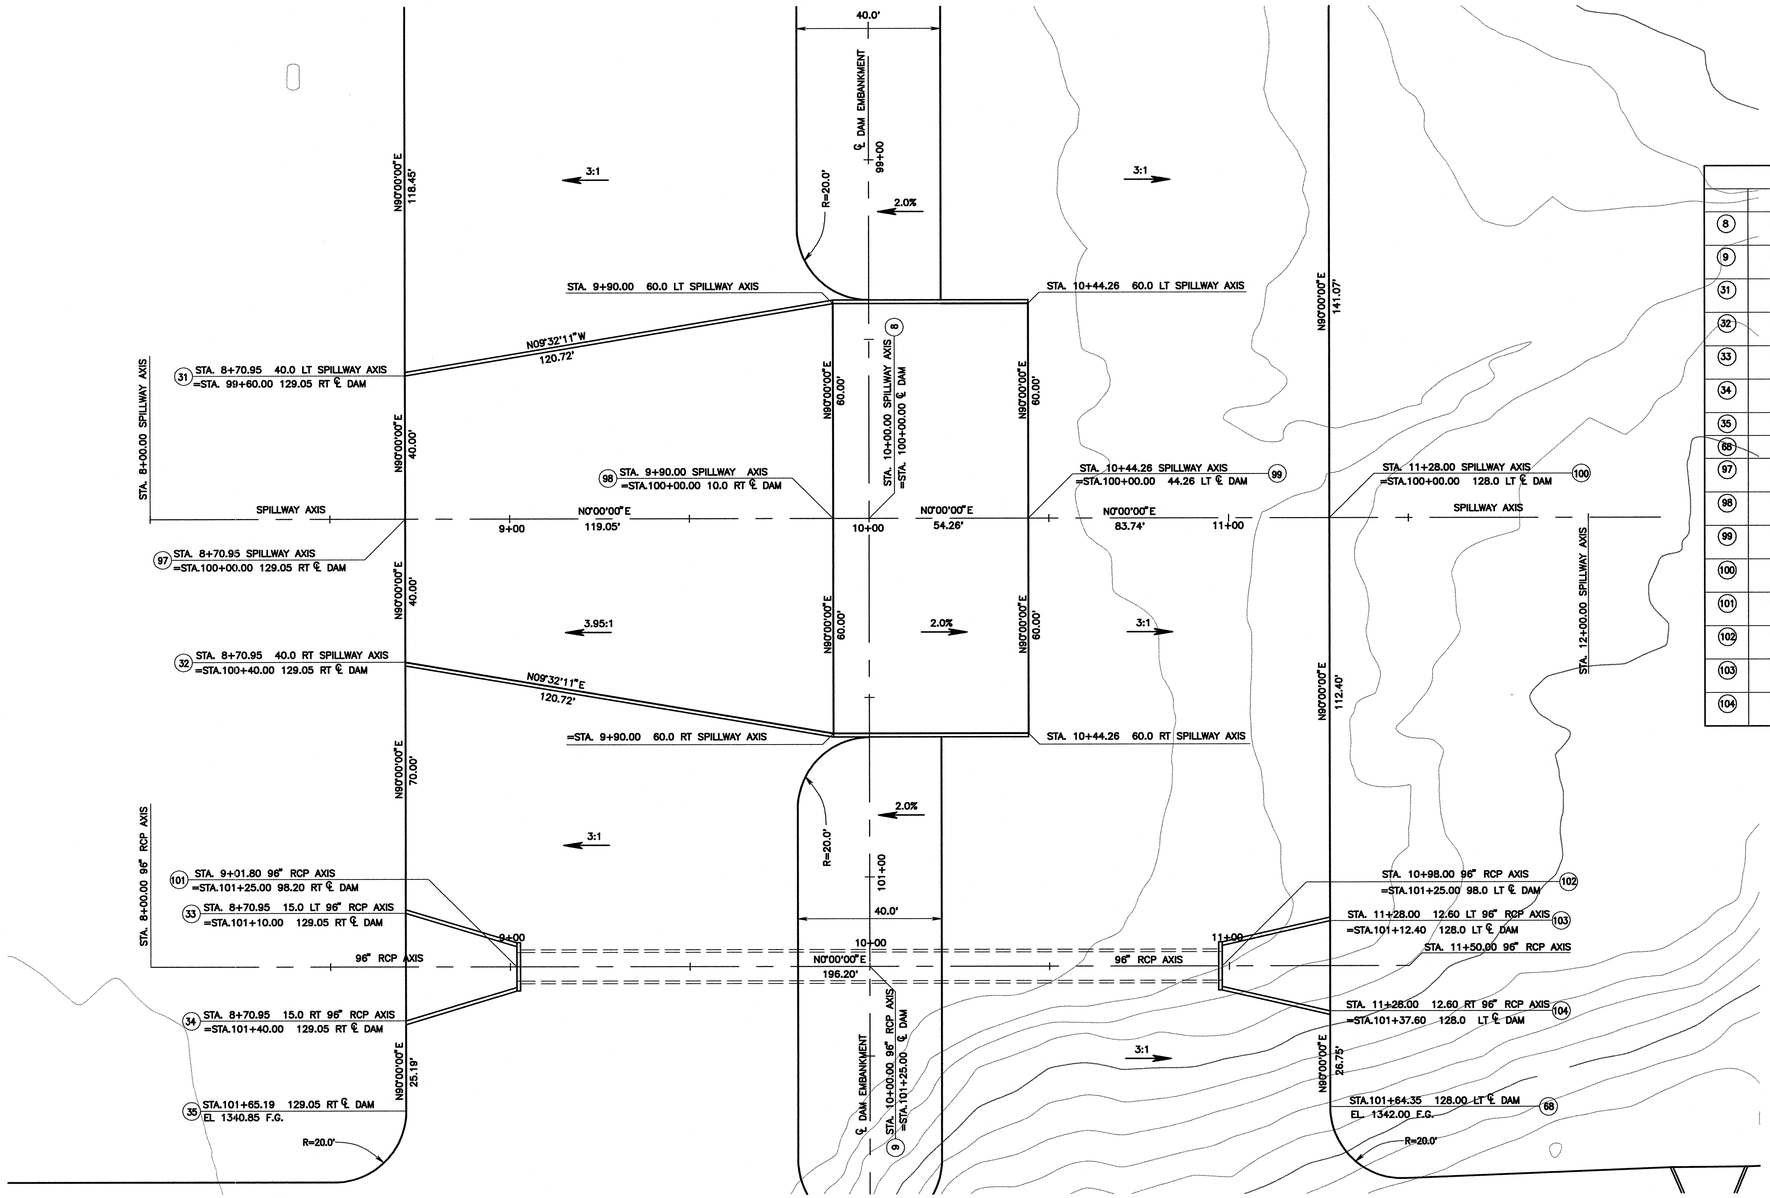

PROJECT COORDINATES				
	NORTH	EAST	ELEVATION	DESCRIPTION
8	1,867,609.72	6,747,224.59	1370.80 FG	STA.10+00.00 SPILLWAY AXIS =STA. 100+00.00 ℄ DAM EMBANKMENT
9	1,867,609.72	6,747,224.59		STA.10+00.00 96" RCP AXIS =STA. 101+25.00 ℄ DAM EMBANKMENT
31	1,867,480.67	6,747,184.59	1340.85 FG	STA. 8+70.95 40.0 LT SPILLWAY AXIS =STA. 99+60.00 129.05 RT ℄ DAM
32	1,867,480.67	6,747,264.59	1340.85 FG	STA. 8+70.95 40.0 RT SPILLWAY AXIS =STA.100+40.00 129.05 RT ℄ DAM
33	1,867,480.67	6,747,334.59	1340.85 FG	STA. 8+70.95 15.0' LT 96" RCP AXIS =STA.101+10.00 129.05 RT ℄ DAM
34	1,867,480.67	6,747,364.59	1340.85 FG	STA. 8+70.95 15.0' RT 96" RCP AXIS =STA.101+40.00 129.05 RT ℄ DAM
35	1,867,480.67	6,747,389.78	1340.85 FG	STA.101+65.19 129.05 RT ℄ DAM
68	1,867,737.72	6,747,388.93	1342.00 FG	STA.101+64.35 128.00 LT ℄ DAM
97	1,867,480.67	6,747,224.59	1340.85 FG	STA. 8+70.95 SPILLWAY AXIS =STA.100+00.00 129.05 RT ℄ DAM
98	1,867,599.72	6,747,224.59	1371.00 FG	STA. 9+90.00 SPILLWAY AXIS =STA.100+00.00 10.0 RT ℄ DAM
99	1,867,653.98	6,747,224.59	1369.91 FG	STA. 10+44.26 SPILLWAY AXIS =STA.100+00.00 44.26 LT ℄ DAM
100	1,867,737.72	6,747,224.59	1342.00 FG	STA. 11+28.00 SPILLWAY AXIS =STA.100+00.00 128.0 RT ℄ DAM
101	1,867,511.52	6,747,349.59	1340.99 FG INV	STA. 9+01.80 96" RCP AXIS =STA.101+25.00 98.20 RT ℄ DAM
102	1,867,707.72	6,747,349.59	1342.00 FG INV	STA. 10+98.00 96" RCP AXIS =STA.101+25.00 98.0 LT ℄ DAM
103	1,867,737.72	6,747,336.99	1342.00 FG	STA. 11+28.00 12.6 LT 96" RCP AXIS =STA.101+12.40 128.0 LT ℄ DAM
104	1,867,737.72	6,747,362.19	1342.00 FG	STA. 11+28.00 12.6 RT 96" RCP AXIS =STA.101+37.60 128.0 LT ℄ DAM

N

GRAPHIC SCALE 1"=20'

0 20 40 60

REGISTERED PROFESSIONAL ENGINEER JAMES PATRICK BORCUK No. 41807 Exp. 3/31/08 CIVIL STATE OF CALIFORNIA

SAN BERNARDINO COUNTY FLOOD CONTROL DISTRICT 1939 CALIFORNIA

REVISIONS

MARK	DATE	DESCRIPTION	BY:

SUBMITTED BY:

CHIEF, ENGINEERING DIVISION DATE

RECOMMENDED BY:

ASSIST. FLOOD CONTROL ENGINEER DATE

APPROVED BY:

FLOOD CONTROL ENGINEER DATE

PROJ. ENGR.	DES. BY:	REV'D BY:	DRAWN BY:
T.R.	S.F.B./D.J.N.	J.B.	S.F.B./D.J.N.

SAN BERNARDINO COUNTY FLOOD CONTROL DISTRICT

FONTANA-RIALTO DRAINAGE SYSTEM

CACTUS BASIN NO. 3

SURVEY MAP
SPILLWAY AND 96"RCP
BASIN OUTLET DRAIN

DATE DEC. , 2007

SCALE AS SHOWN

FILE NO. 2-104-

SHEET NO. G-5