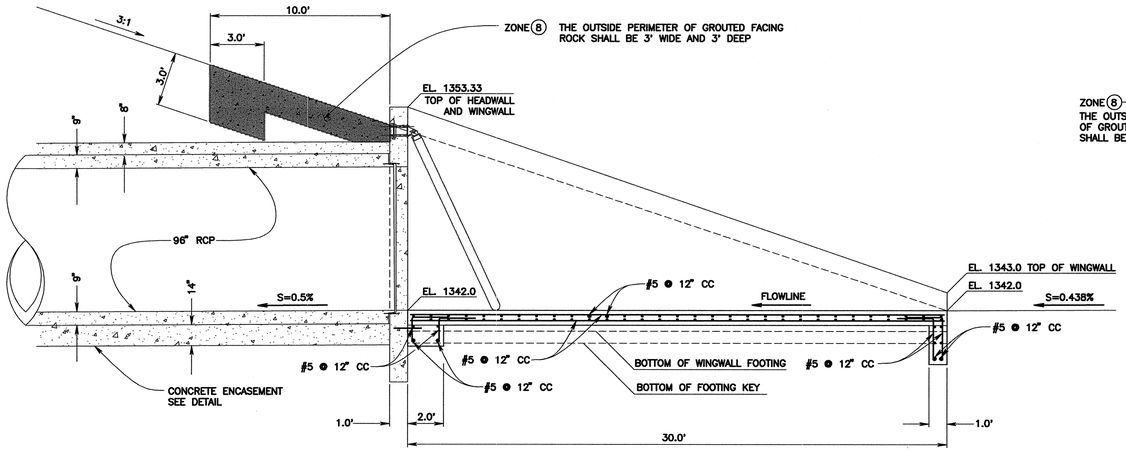

PROFILE – 96" RCP BASIN DRAIN STRUCTURE

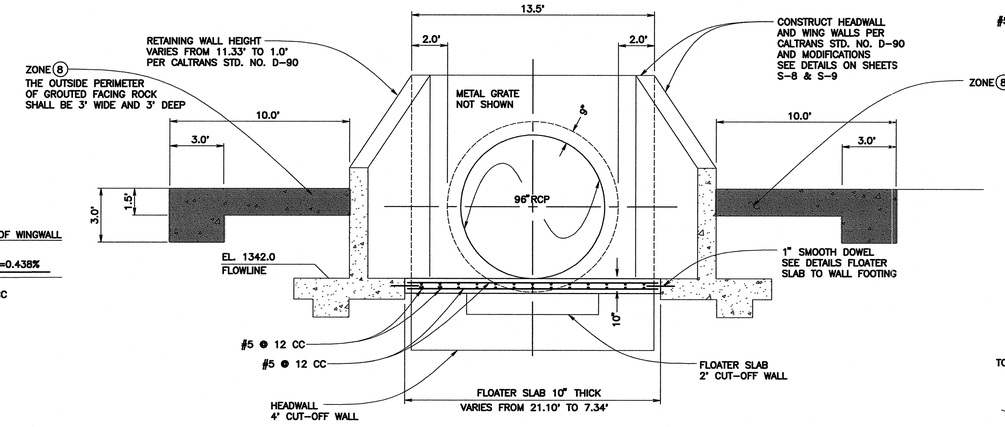

B **SECTION**
SCALE 1" = 4'

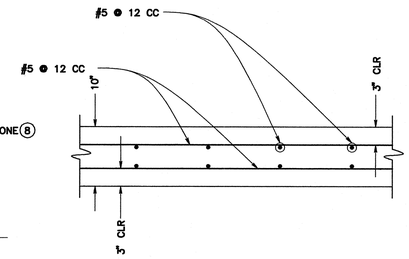

FLOATER SLAB REINFORCEMENT
SCALE 1" = 1'

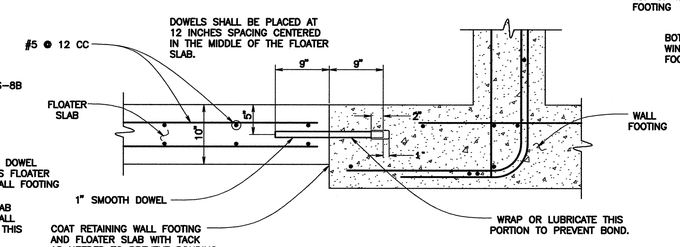

FLOATER SLAB TO WALL FOOTING CONNECTION
SCALE 1" = 1'

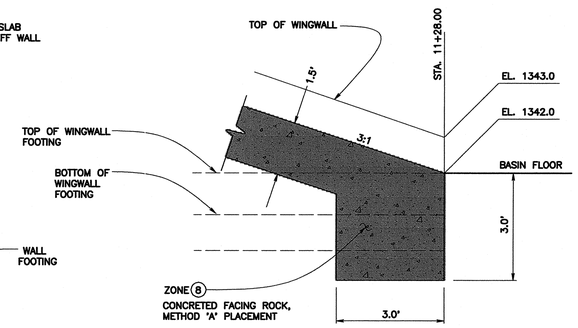

C **ROCK CUT OFF WALL**
SCALE 1" = 2'

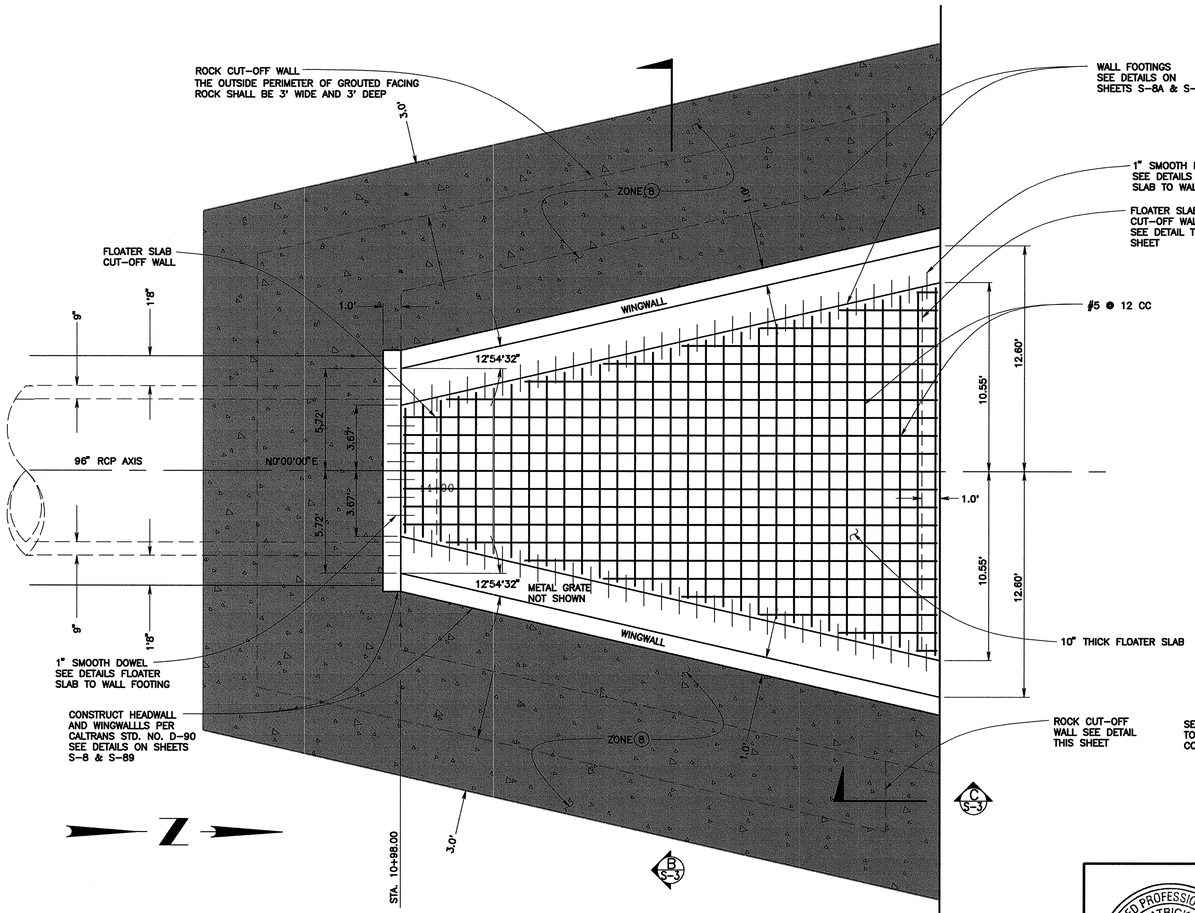

PLAN – 96" RCP BASIN DRAIN STRUCTURE

GRAPHIC SCALE 1"=4'
0 4 8 12

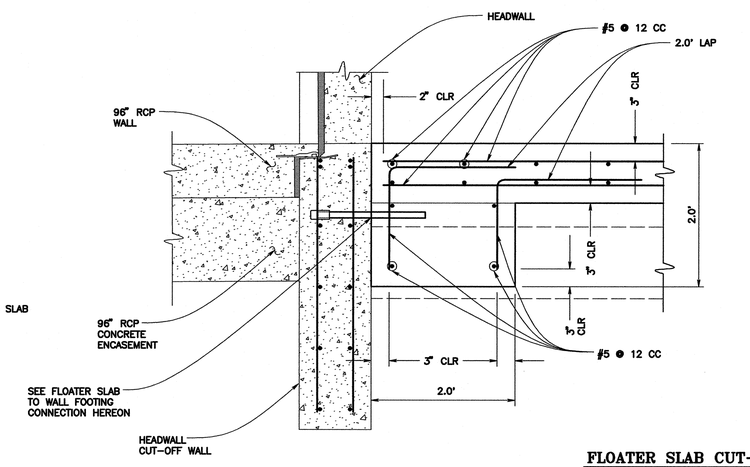

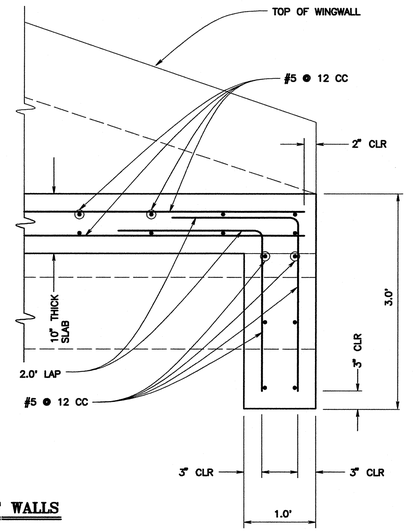

FLOATER SLAB CUT-OFF WALLS
SCALE 1" = 1'

REGISTERED PROFESSIONAL ENGINEER JAMES PATRICK BORCUK No. 41807 Exp. 3/31/08 CIVIL STATE OF CALIFORNIA

SAN BERNARDINO COUNTY FLOOD CONTROL DISTRICT 1939 CALIFORNIA

REVISIONS			
MARK	DATE	DESCRIPTION	BY:

SUBMITTED BY: _____ CHIEF, ENGINEERING DIVISION DATE

RECOMMENDED BY: _____ ASSIST. FLOOD CONTROL ENGINEER DATE

APPROVED BY: _____ FLOOD CONTROL ENGINEER DATE

PROJ. ENGR.	DES. BY:	REV'D BY:	DRAWN BY:
T.R.	S.F.B./D.J.N.	J.B.	S.F.B./D.J.N.

SAN BERNARDINO COUNTY FLOOD CONTROL DISTRICT

FONTANA–RIALTO DRAINAGE SYSTEM

CACTUS BASIN NO. 3

96" RCP OUTLET BASIN DRAIN STRUCTURAL DETAILS

DATE	SCALE	FILE NO.	SHEET NO.
DEC. , 2007	AS SHOWN	2-104-	S-3