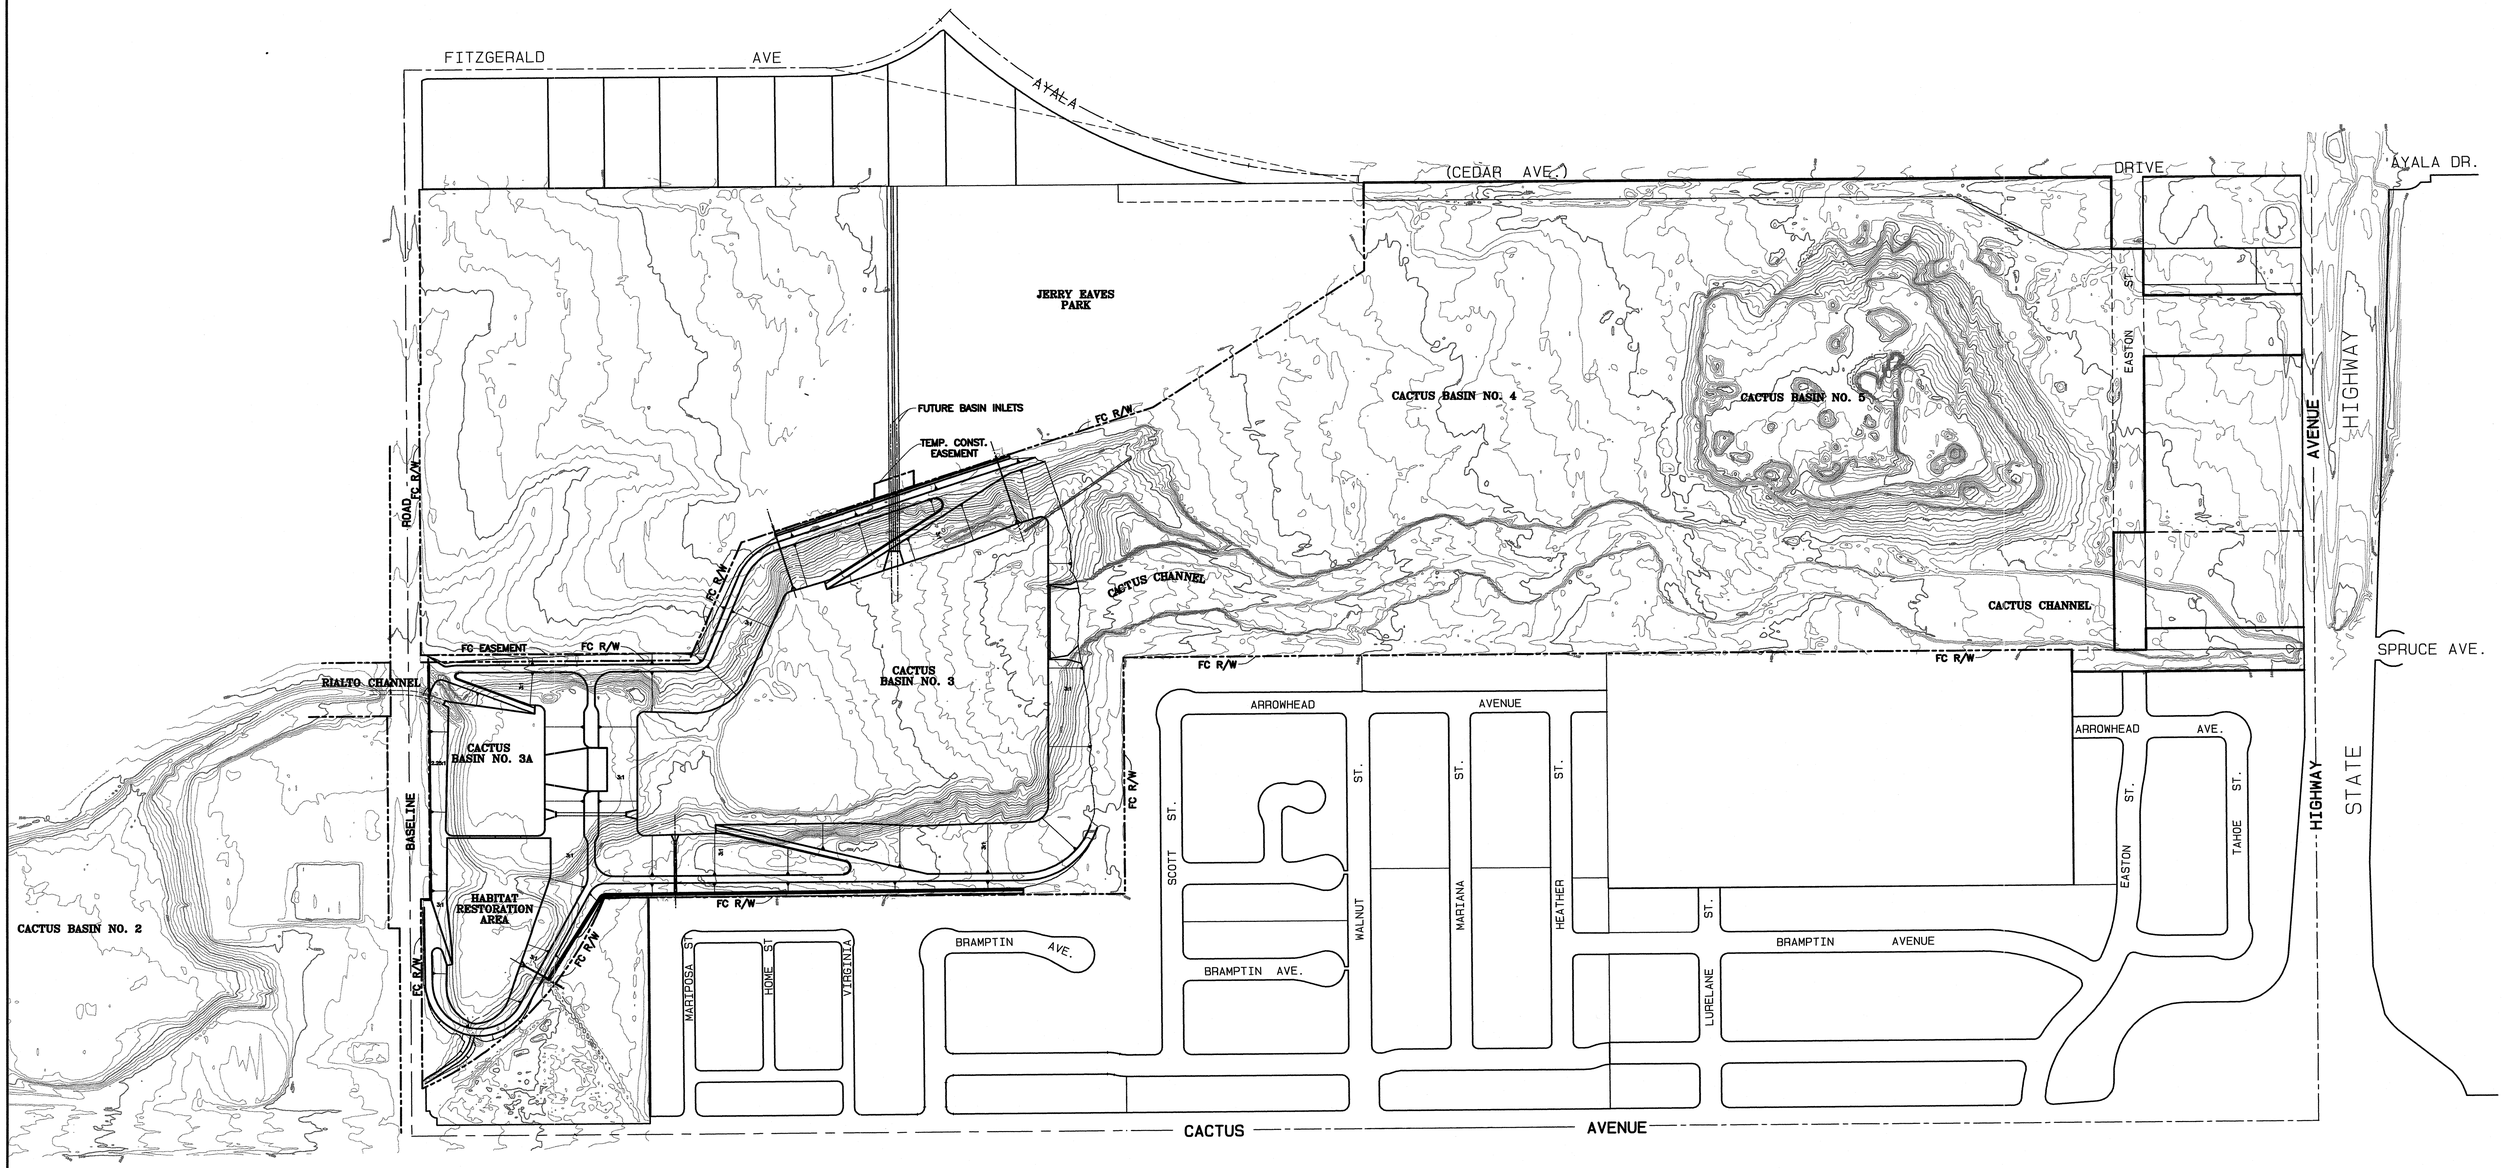

N

HORIZONTAL SCALE 1"=200'

0 200 400 600

NOTE:

ANY STOCKPILING OF MATERIAL IN BASIN WILL BE SUBJECT TO APPROVAL AND LOCATION BY THE ENGINEER. THE BASIN SHALL BE RESTORED AND ANY EXCESS MATERIAL SHALL BE REMOVED PRIOR TO THE COMPLETION OF CONTRACT

REGISTERED PROFESSIONAL ENGINEER JAMES PATRICK BORDUK No. 41807 Exp. 3/31/08 CIVIL STATE OF CALIFORNIA

SAN BERNARDINO COUNTY FLOOD CONTROL DISTRICT 1939 CALIFORNIA

REVISIONS			
MARK	DATE	DESCRIPTION	BY:

SUBMITTED BY:

CHIEF, ENGINEERING DIVISION DATE

RECOMMENDED BY:

ASSIST. FLOOD CONTROL ENGINEER DATE

APPROVED BY:

FLOOD CONTROL ENGINEER DATE

PROJ. ENGR.	DES. BY:	REV'D BY:	DRAWN BY:
T.R.	S.F.B./D.J.N.	J.B.	S.F.B./D.J.N.

SAN BERNARDINO COUNTY FLOOD CONTROL DISTRICT

FONTANA-RIALTO DRAINAGE SYSTEM

CACTUS BASIN NO. 3

PROPOSED BORROW PIT

DATE DEC. ,2007

SCALE AS SHOWN

FILE NO. 2-104-

SHEET NO. B-1