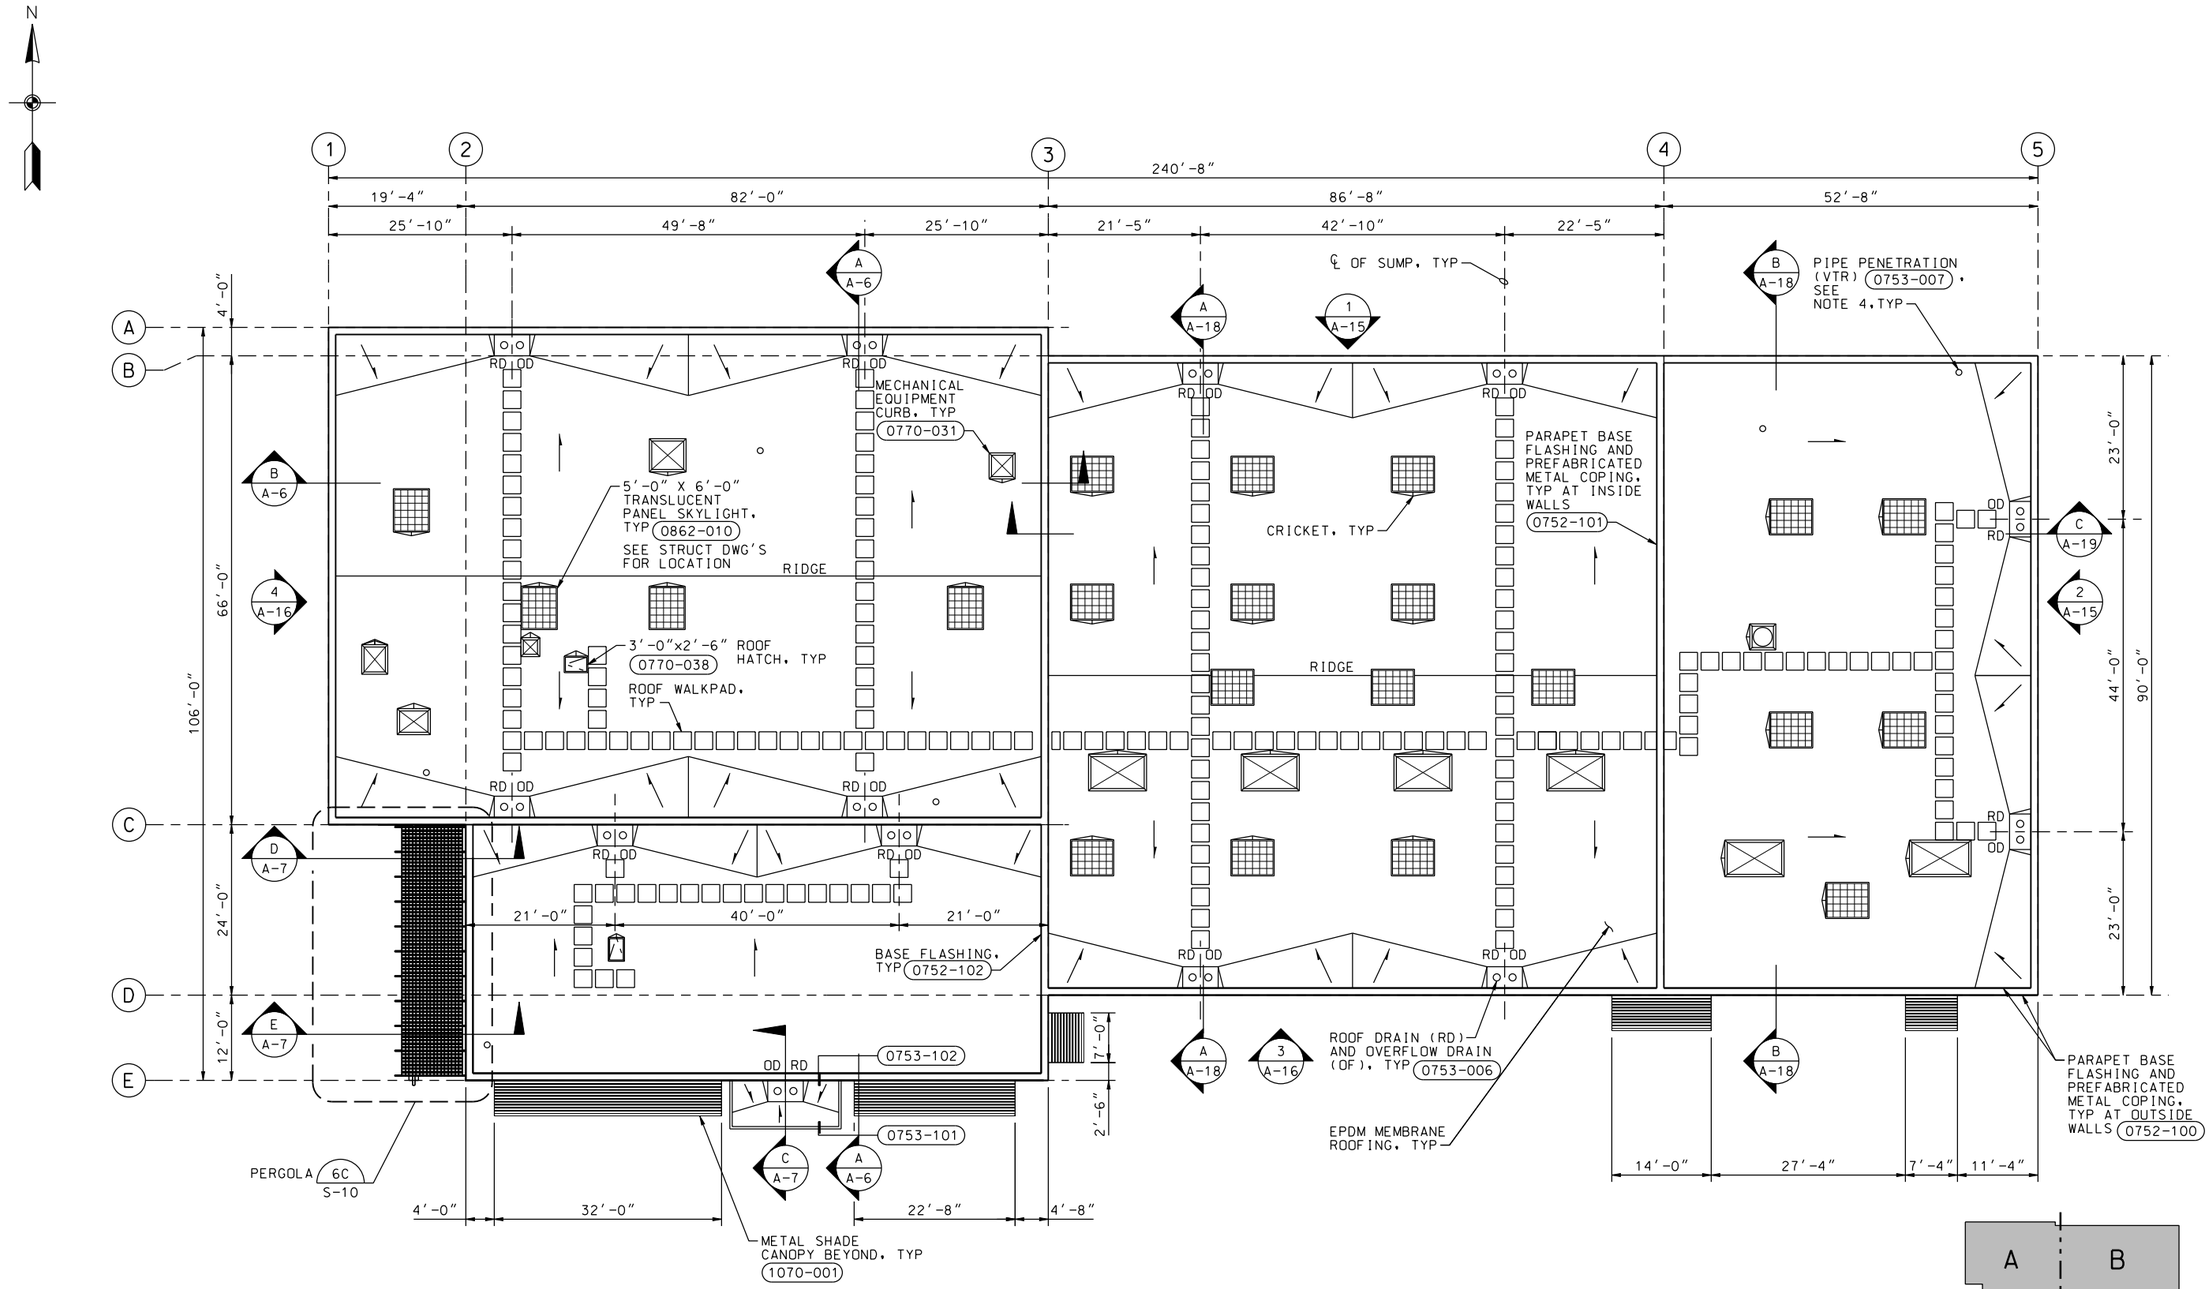

OVERALL ROOF PLAN

3/32"=1'-0"

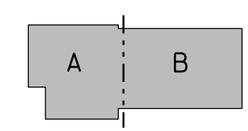

KEY PLAN

NOTES:

1. FOR GENERAL ARCHITECTURAL NOTES, SYMBOLS, LEGEND, AND WALL TYPES, SEE DWG G-7.
2. ALL ROOF SLOPES ARE 1/4"/FT UNLESS NOTED OTHERWISE.
3. ALL SLOPES ARE PROVIDED BY TAPERED INSULATION.
4. REFER TO PLUMBING AND MECHANICAL DRAWINGS FOR ROOF PENETRATIONS NOT SHOWN.

LICENSED ARCHITECT SKIP FRESN 012414 EXP. 12-31-11 STATE OF CALIFORNIA

DATE: 10/05/09

SYMBOL	DESCRIPTIONS	DATE	APPROVAL

REVISIONS

EASTERN MUNICIPAL WATER DISTRICT
PERRIS II DESALINATION FACILITY
PERRIS, CALIFORNIA

OPERATIONS BUILDING
OVERALL ROOF PLAN

U.S. ARMY ENGINEER DISTRICT
LOS ANGELES
CORPS OF ENGINEERS

DESIGNED BY: G KIRSTEN
DRAWN BY: A VARGAS
CHECKED BY: S FRESN

CADD FILE NAME: PDFa102d.dgn

CH2MHILL

SUBMITTED BY: ART JUNG, P.E. CHIEF, DESIGN BRANCH

SPEC. NO.: NOT APPLICABLE

L.A. DISTRICT FILE NO. XXX-XXXX

A-2

SHEET 37 OF 226 SHEETS

PLOT DATE: 2/19/2010 PLOT TIME: 10:54:34 AM

NDM-SCO:EMWD USACE PERRIS II/ PDFa102d.dgn