NOTE:

1. PROVIDE PERIMETER INSULATION AND PROTECTION BOARD AT ALL FURRED AND INSULATED EXTERIOR WALLS.

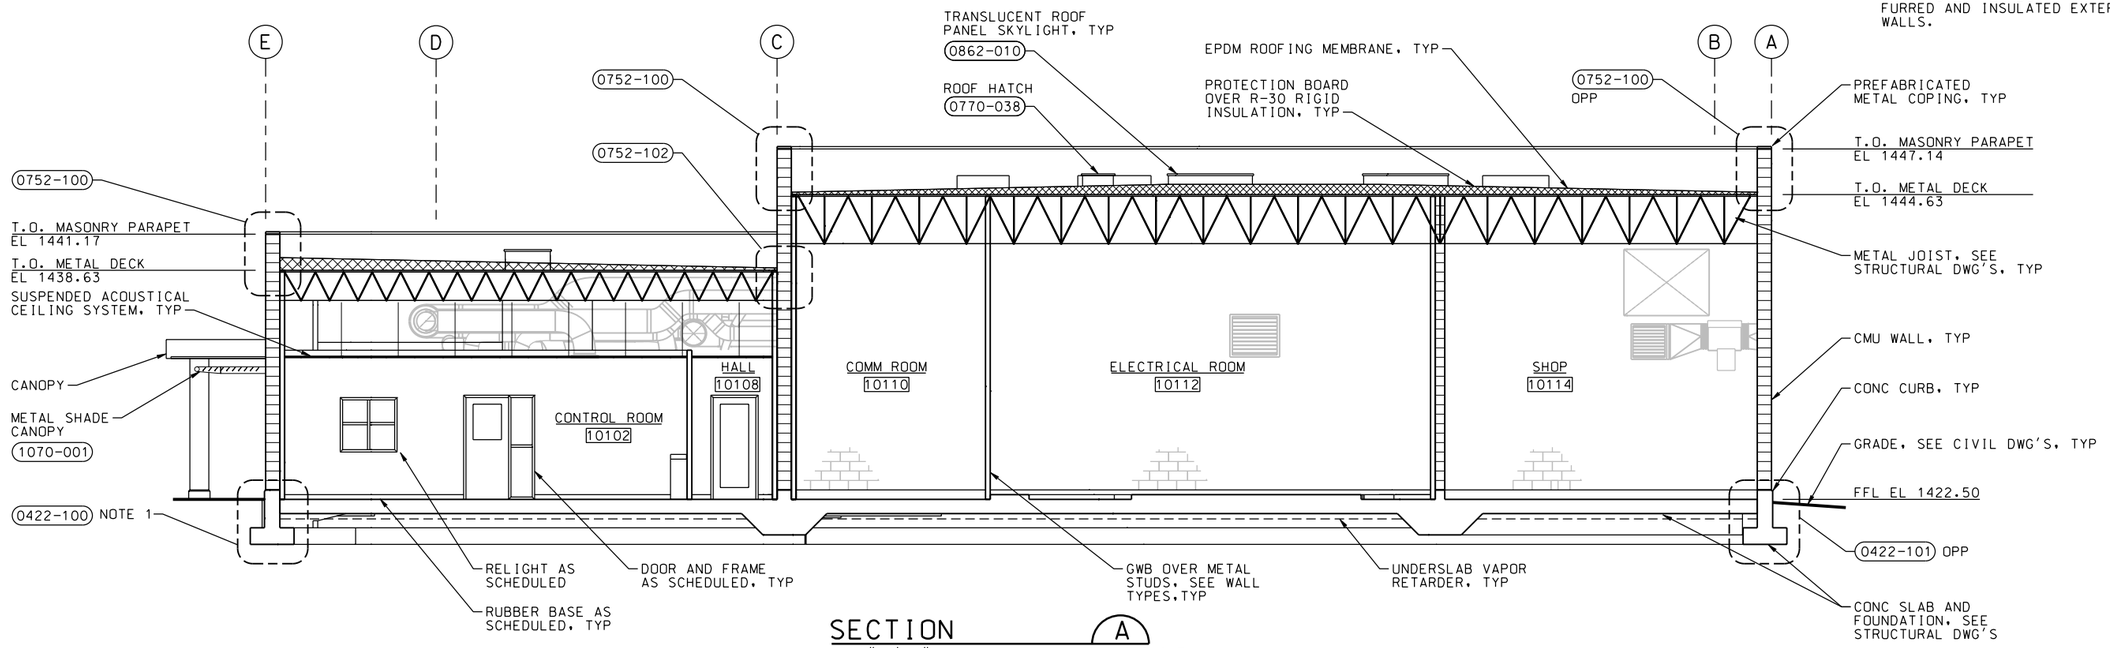

SECTION A
3/16"=1'-0"
A-1, A-2, A-3
A-4, A-5, A-10

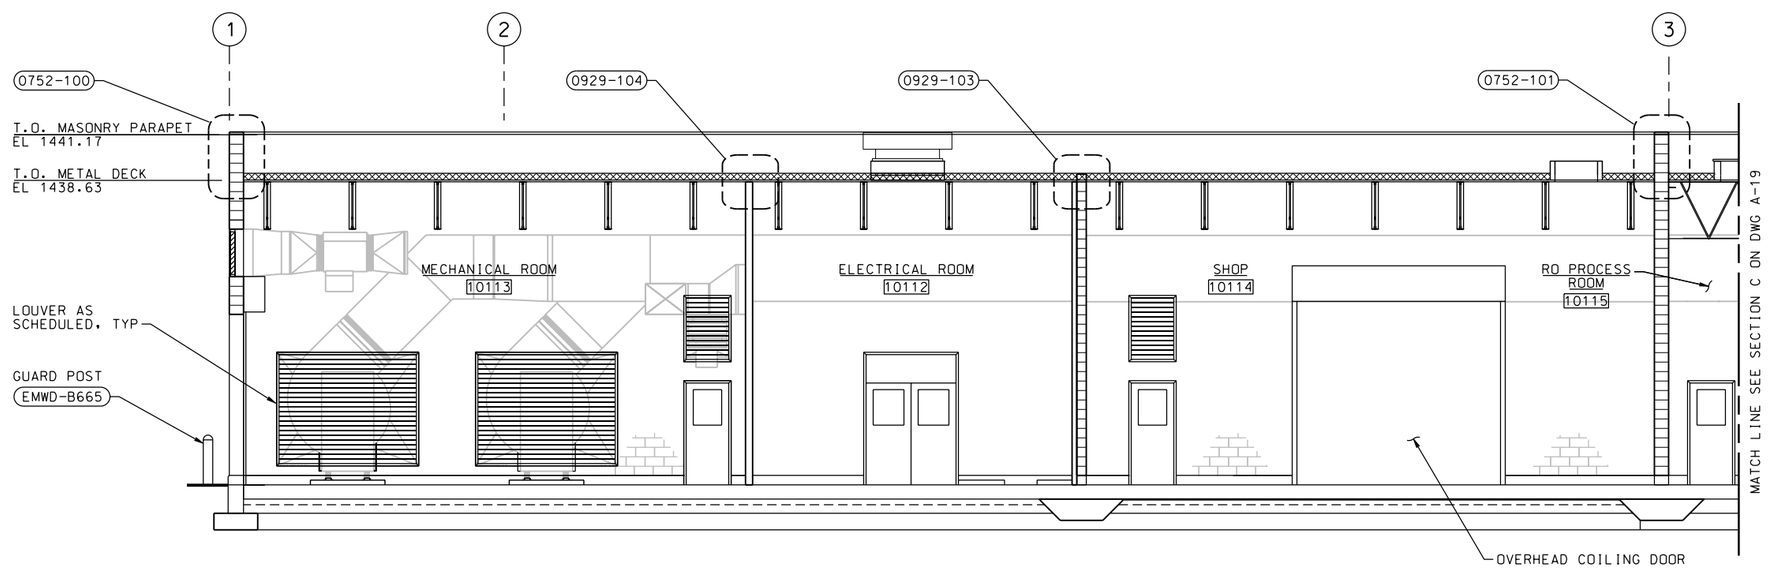

SECTION B
3/16'=1'-0"
A-1, A-2, A-3, A-10

SYMBOL	DESCRIPTIONS	DATE	APPROVAL

REVISIONS

EASTERN MUNICIPAL WATER DISTRICT
PERRIS II DESALINATION FACILITY
PERRIS, CALIFORNIA

ADMIN AREA
SECTION SHEET 1

DESIGNED BY: G KIRSTEN
DRAWN BY: A VARGAS
CHECKED BY: S FRESN

U.S. ARMY ENGINEER DISTRICT
LOS ANGELES
CORPS OF ENGINEERS

CH2MHILL

SUBMITTED BY:
ART JUNG, P.E.
CHIEF, DESIGN BRANCH

SPEC. NO.: NOT APPLICABLE

CADD FILE NAME: PDFa301d.dgn

L.A. DISTRICT FILE NO. XXX-XXXX

LICENSED ARCHITECT
SKIP FRESN
012414
Exp. 12-31-11
STATE OF CALIFORNIA

DATE: 10/05/09

A-6

SHEET 41 OF 226 SHEETS

PLOT DATE: 2/19/2010 PLOT TIME: 10:55:15 AM

NDM-SCO:EMWD USACE PERRIS II/ PDFa301d.dgn