NOTES:

1. FOR GENERAL ARCHITECTURAL NOTES, SYMBOLS, LEGEND AND WALL TYPES SEE DWG G-7.
2. FOR CODE DATA AND LIFE SAFETY PLAN SEE DWG G-8.
3. PROVIDE WOOD SHELVING SYSTEM 7'-0' LONG BY 14" DEEP WITH 6 SHELVES SPACED EQUALLY.
4. REFER TO SECTION 12 50 00 FOR FURNITURE ABBREVIATIONS.
5. MOUNT BOTTOM OF TACKBOARDS, MARKERBOARDS, AND PRESENTATION BOARD 3'-6" AFF.

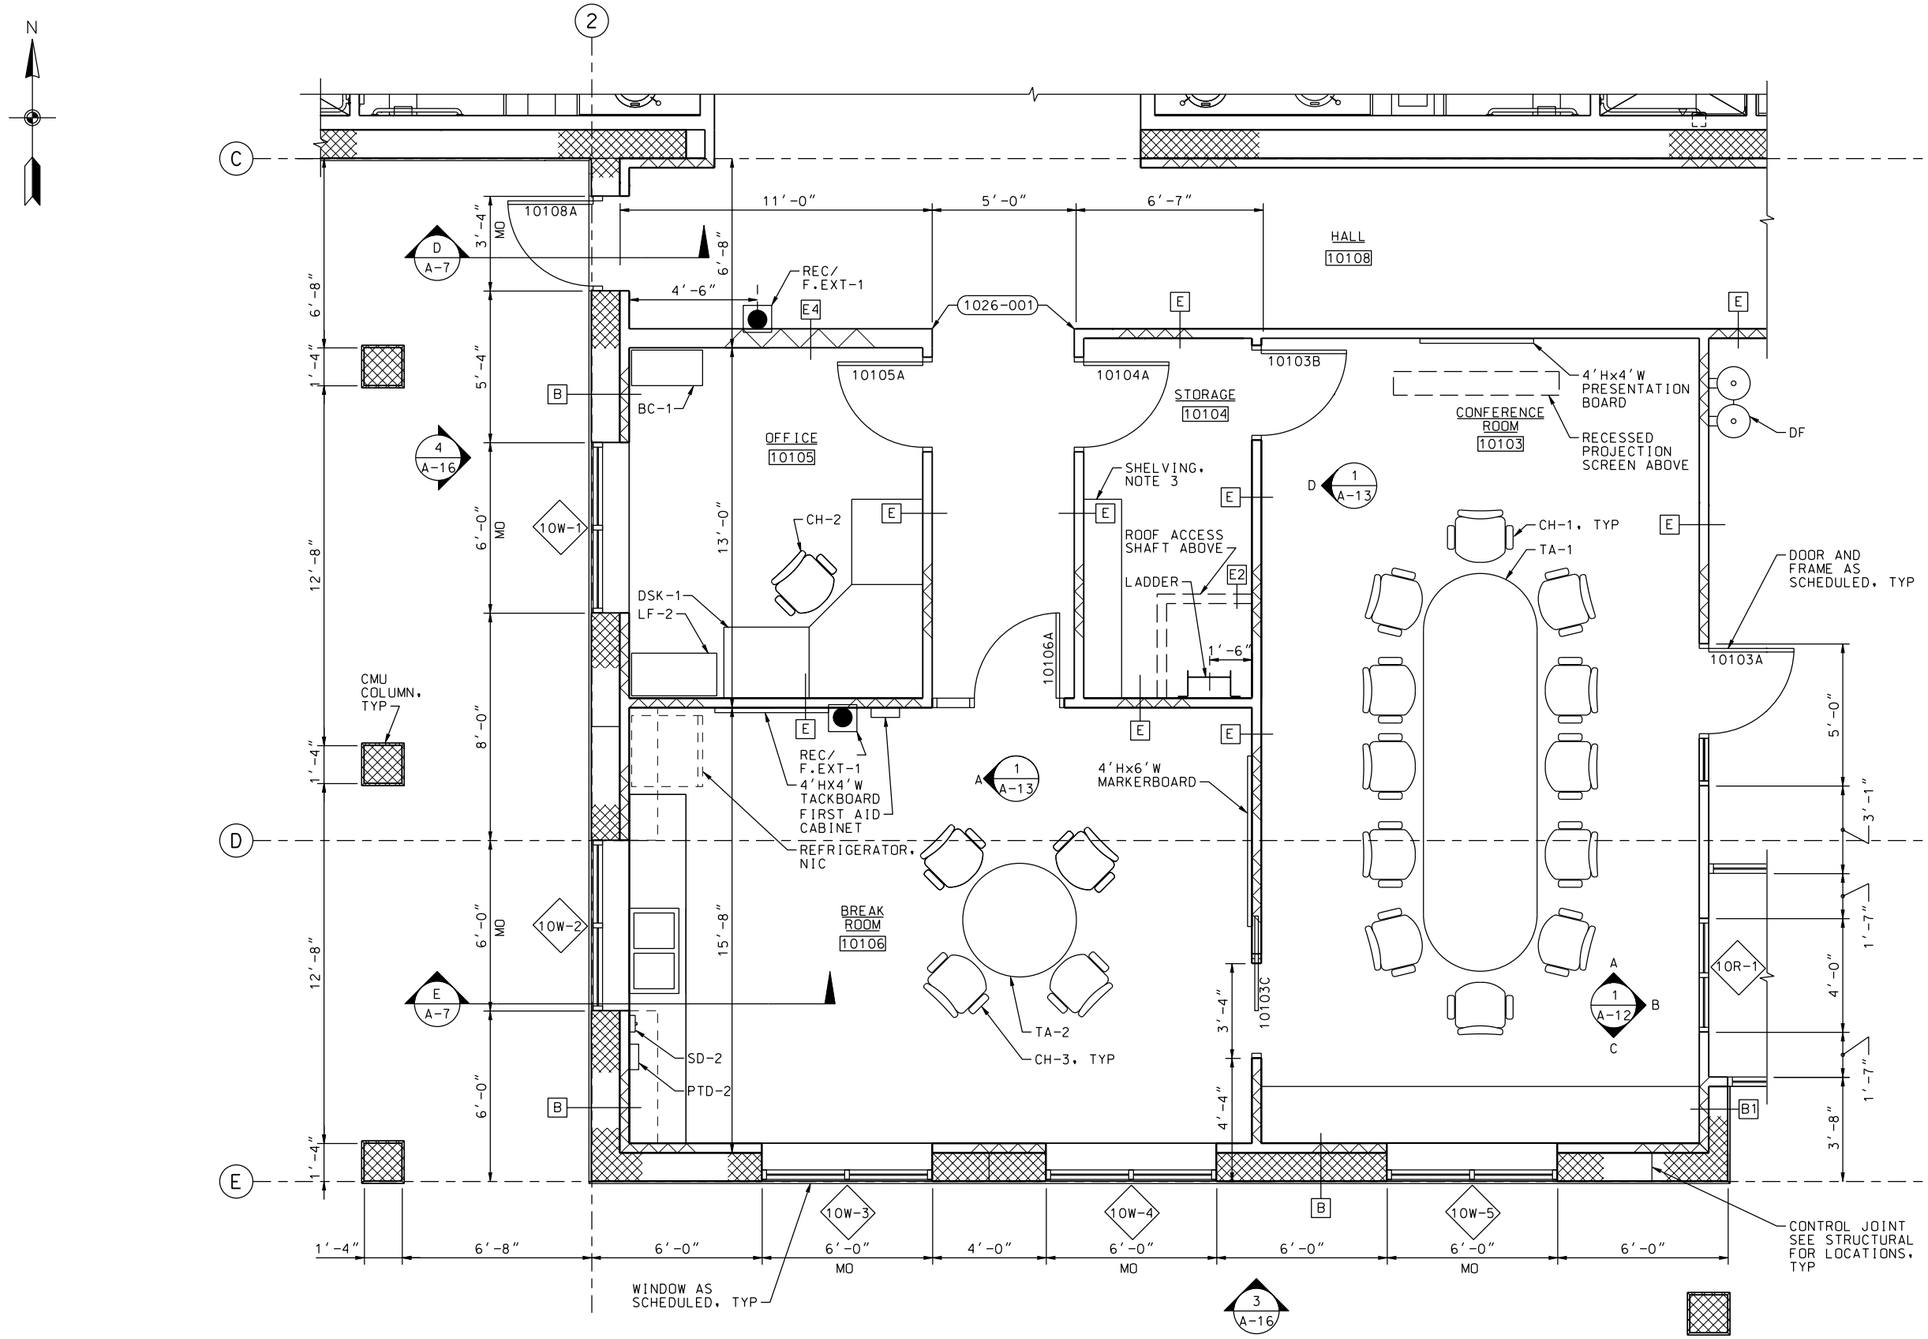

ENLARGED FLOOR PLAN 2
3/8"=1'-0" A-3

SYMBOL	DESCRIPTIONS	DATE	APPROVAL

REVISIONS

EASTERN MUNICIPAL WATER DISTRICT
PERRIS II DESALINATION FACILITY
PERRIS, CALIFORNIA

ADMIN AREA ENLARGED FLOOR PLAN SHEET 2

DESIGNED BY: G KIRSTEN
DRAWN BY: A VARGAS
CHECKED BY: S FRESN

U.S. ARMY ENGINEER DISTRICT
LOS ANGELES
CORPS OF ENGINEERS

CH2MHILL

SUBMITTED BY: ART JUNG, P.E.
CHIEF, DESIGN BRANCH

CADD FILE NAME: PDFa107d.dgn
SPEC. NO.: NOT APPLICABLE
L.A. DISTRICT FILE NO. XXX-XXXX

LICENSED ARCHITECT
SKIP FRESN
012414
EXP. 12-31-11
STATE OF CALIFORNIA
DATE: 10/05/09

A-9

SHEET 44 OF 226 SHEETS

NDM-SCO:EMWD USACE PERRIS II/PDFa107d.dgn PLOT DATE: 2/19/2010 PLOT TIME: 10:55:38 AM