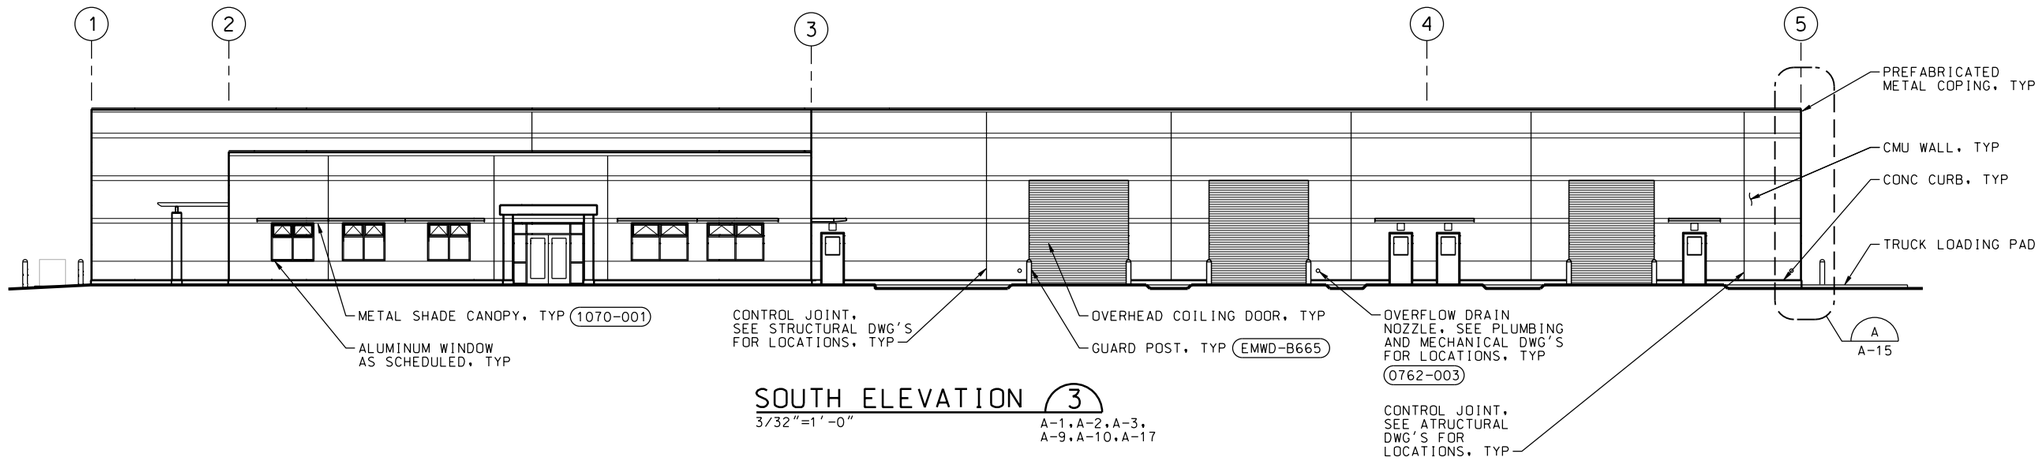

SOUTH ELEVATION 3
3/32"=1'-0"
A-1, A-2, A-3, A-9, A-10, A-17

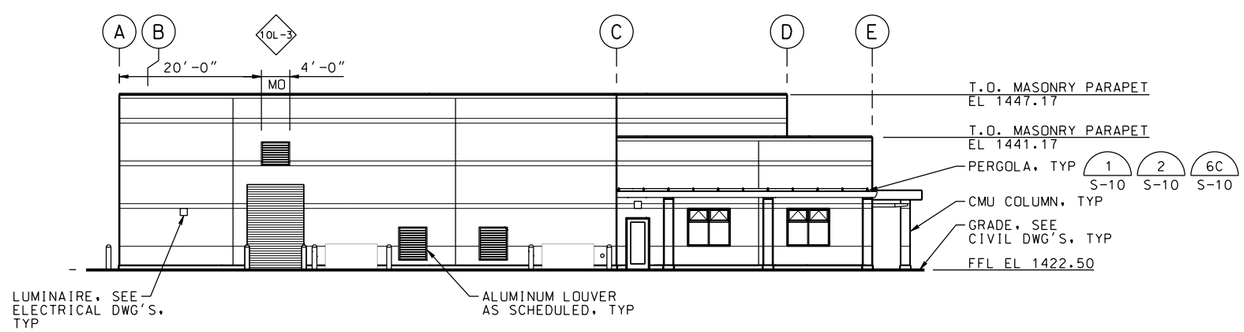

WEST ELEVATION 4
3/32"=1'-0"
A-1, A-2, A-9,

SYMBOL	DESCRIPTIONS	DATE	APPROVAL

REVISIONS

EASTERN MUNICIPAL WATER DISTRICT
PERRIS II DESALINATION FACILITY
PERRIS, CALIFORNIA

OPERATIONS BUILDING
ELEVATIONS SHEET 2

DESIGNED BY: G KIRSTEN
DRAWN BY: A VARGAS
CHECKED BY: S FRESN

U.S. ARMY ENGINEER DISTRICT
LOS ANGELES
CORPS OF ENGINEERS

CADD FILE NAME: PDFa202d.dgn

CH2MHILL

SUBMITTED BY: ART JUNG, P.E.
CHIEF, DESIGN BRANCH

SPEC. NO.: NOT APPLICABLE

L.A. DISTRICT FILE NO. XXX-XXXX

LICENSED ARCHITECT
SKIP FRESN
012414
Exp. 12-31-11
STATE OF CALIFORNIA

DATE: 10/05/09

A-16

SHEET 51 OF 226 SHEETS

NDM-SCO:EMWD USACE PERRIS II/ PDFa202d.dgn PLOT DATE: 2/19/2010 PLOT TIME: 10:56:37 AM