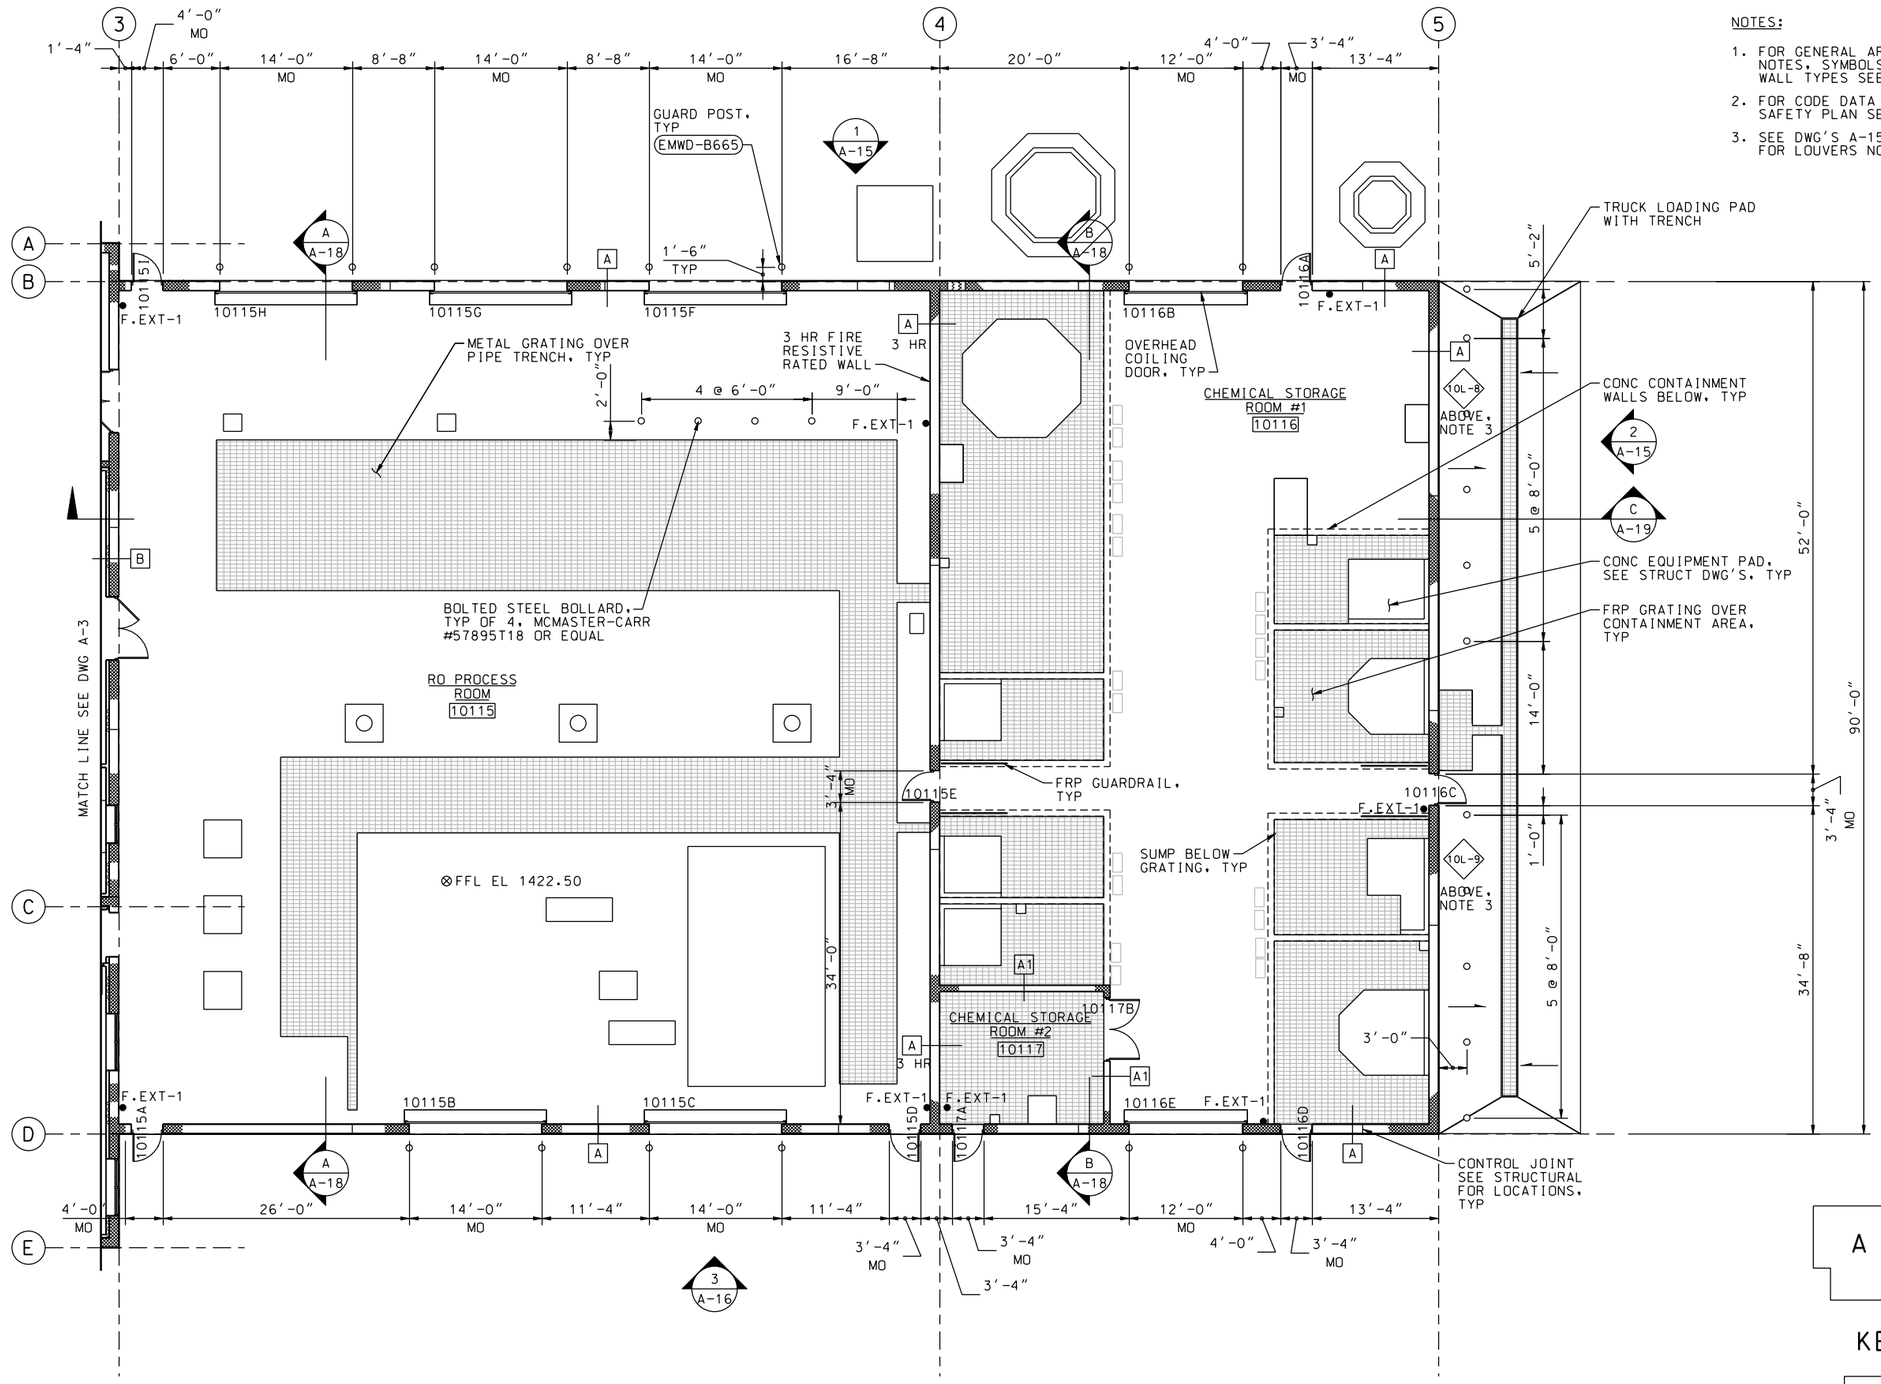

NOTES:

1. FOR GENERAL ARCHITECTURAL NOTES, SYMBOLS, LEGEND AND WALL TYPES SEE DWG G-7.
2. FOR CODE DATA AND LIFE SAFETY PLAN SEE DWG G-8.
3. SEE DWG'S A-15 AND A-16 FOR LOUVERS NOTED ABOVE.

RO PROCESS / CHEMICAL STORAGE AREA FLOOR PLAN 1 A-1

1/8" = 1'-0"

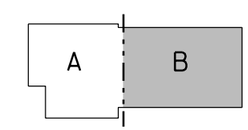

KEY PLAN

LICENSED ARCHITECT SKIP FRESH 012414 Exp. 12-31-11 STATE OF CALIFORNIA

DATE: 10/05/09

SYMBOL	DESCRIPTIONS	DATE	APPROVAL

REVISIONS

EASTERN MUNICIPAL WATER DISTRICT
PERRIS II DESALINATION FACILITY
PERRIS, CALIFORNIA

RO PROCESS/CHEMICAL STORAGE AREA FLOOR PLAN

U.S. ARMY ENGINEER DISTRICT
LOS ANGELES
CORPS OF ENGINEERS

DESIGNED BY: G KIRSTEN
DRAWN BY: A VARGAS
CHECKED BY: S FRESN

CH2MHILL

SUBMITTED BY: ART JUNG, P.E. CHIEF, DESIGN BRANCH

L.A. DISTRICT FILE NO. XXX-XXXX

SPEC. NO.: NOT APPLICABLE

CADD FILE NAME: PDFa109d.dgn

A-17

SHEET 52 OF 226 SHEETS

PLOT DATE: 2/19/2010 PLOT TIME: 10:56:43 AM

NDM-SCO:EMWD USACE PERRIS II/ PDFa109d.dgn