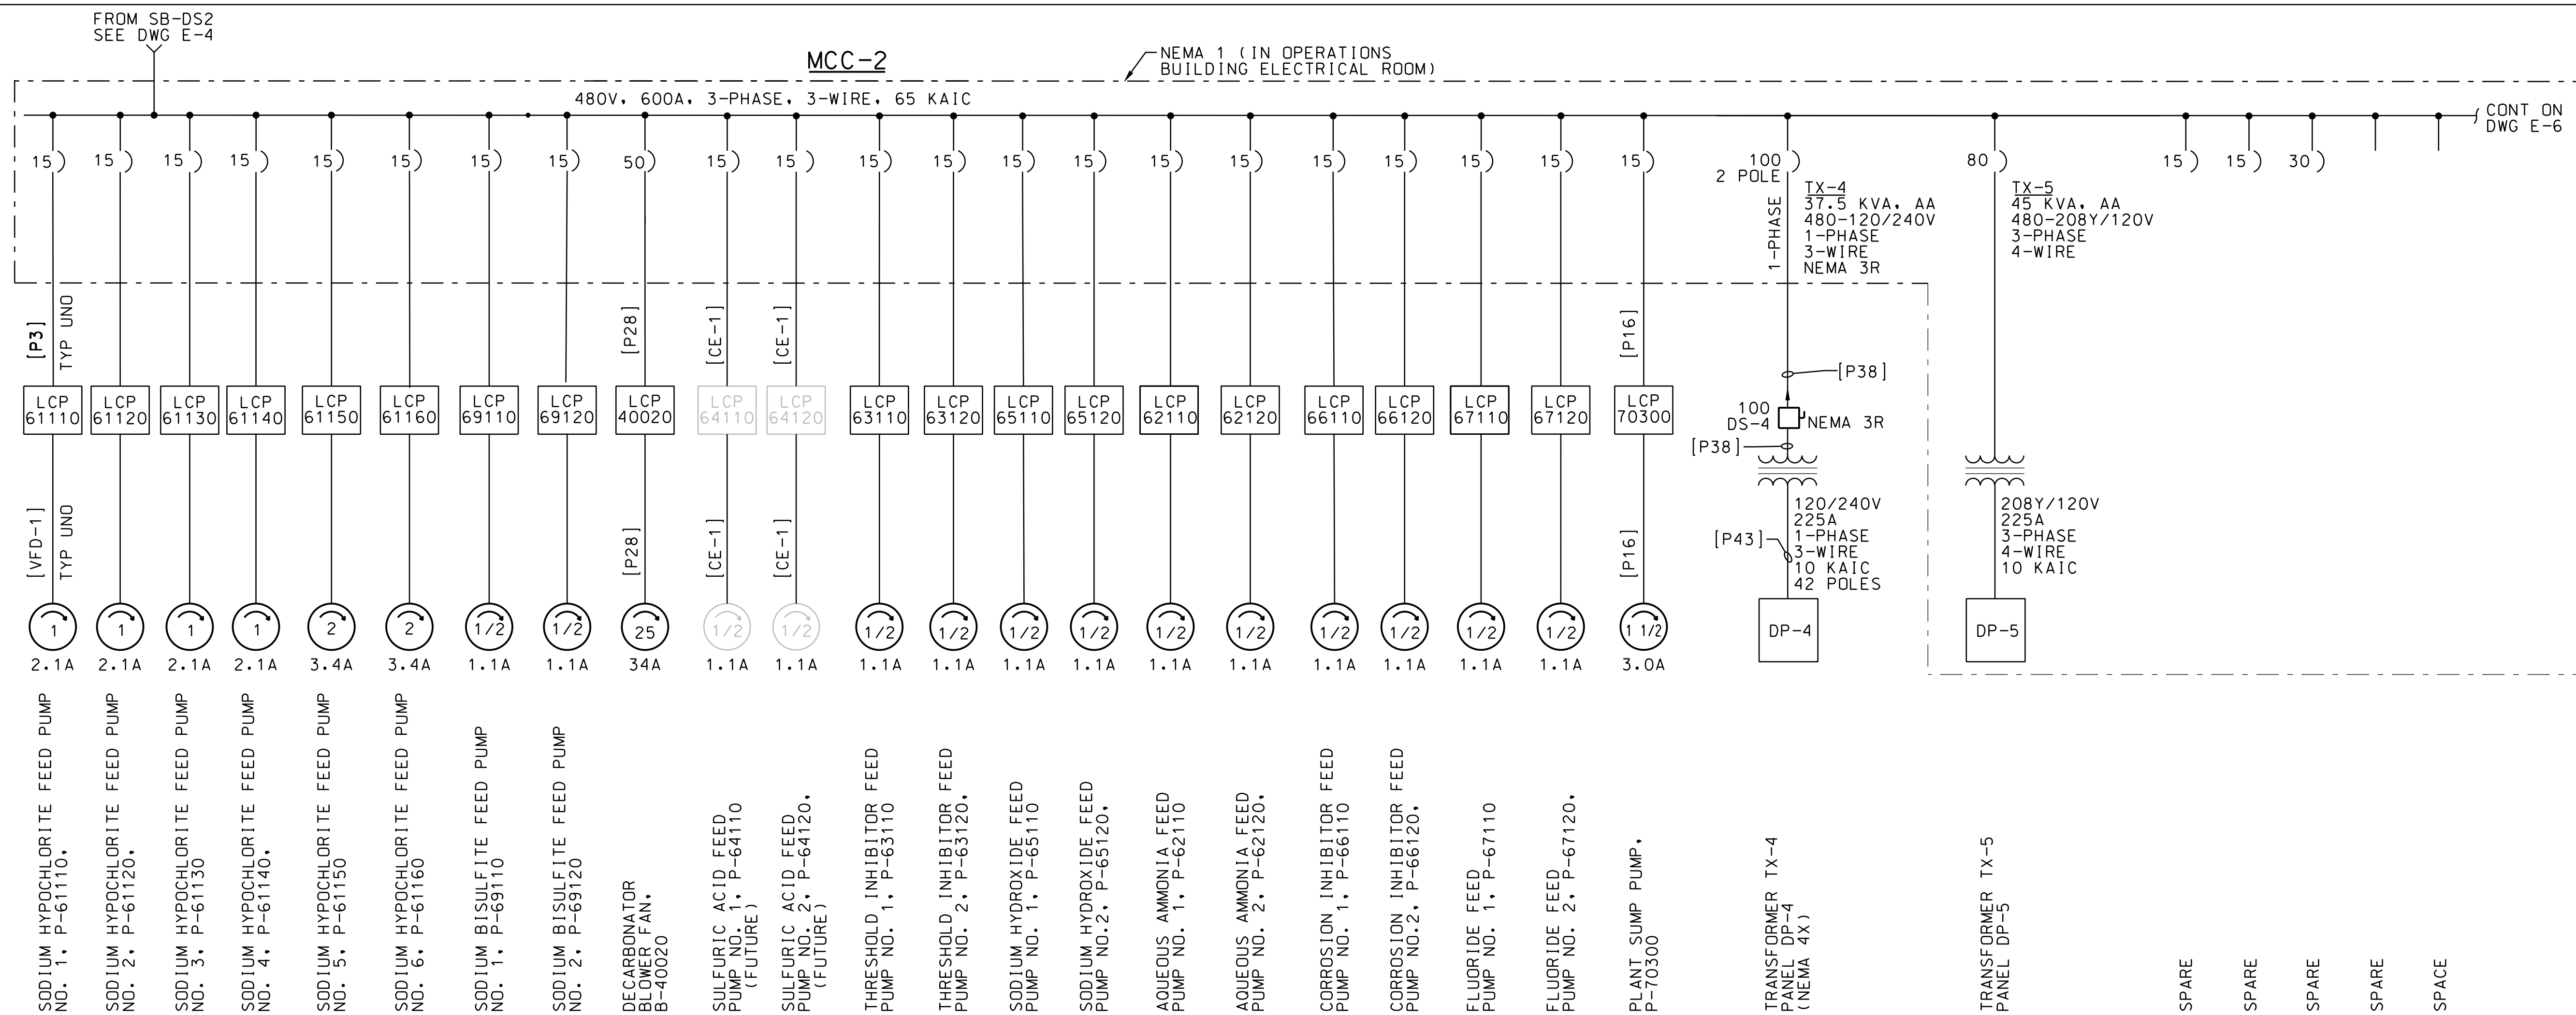

NOTES:

1. FOR EQUIPMENT SHOWN AS FUTURE, PROVIDE CONDUITS STUBBED AND CAPPED AT EQUIPMENT LOCATIONS SHOWN AND AT HOMERUN DESTINATION SHOWN.
2. SOLID LINES INDICATE NEW EQUIPMENT INSTALLATION. SCREEN LINES INDICATE FUTURE EQUIPMENT.

OPERATIONS BUILDING ONE-LINE DIAGRAM (CONTINUED)

NDM-SCO:EMWD USACE PERRIS II/ PDFe603d.dgn PLOT DATE: 2/19/2010 PLOT TIME: 11:07:25 AM

SYMBOL	DESCRIPTIONS	DATE	APPROVAL
.	.	.	.
.	.	.	.
.	.	.	.
.	.	.	.

REVISIONS

EASTERN MUNICIPAL WATER DISTRICT
PERRIS II DESALINATION FACILITY
PERRIS, CALIFORNIA

OPERATIONS BUILDING ONE LINE DIAGRAM 2

DESIGNED BY: A MATHEWS
DRAWN BY: J HAMNER
CHECKED BY: R DENTON

U.S. ARMY ENGINEER DISTRICT
LOS ANGELES
CORPS OF ENGINEERS

CH2MHILL

SUBMITTED BY:
ART JUNG, P.E.
CHIEF, DESIGN BRANCH

CADD FILE NAME: PDFe603d.dgn
SPEC. NO.: NOT APPLICABLE
L.A. DISTRICT FILE NO. XXX-XXXX

REGISTERED PROFESSIONAL ENGINEER RANDALL S. DENTON No. 10438 Exp. 09/30/10 ELECTRICAL STATE OF CALIFORNIA
DATE: 10/05/09

E-5