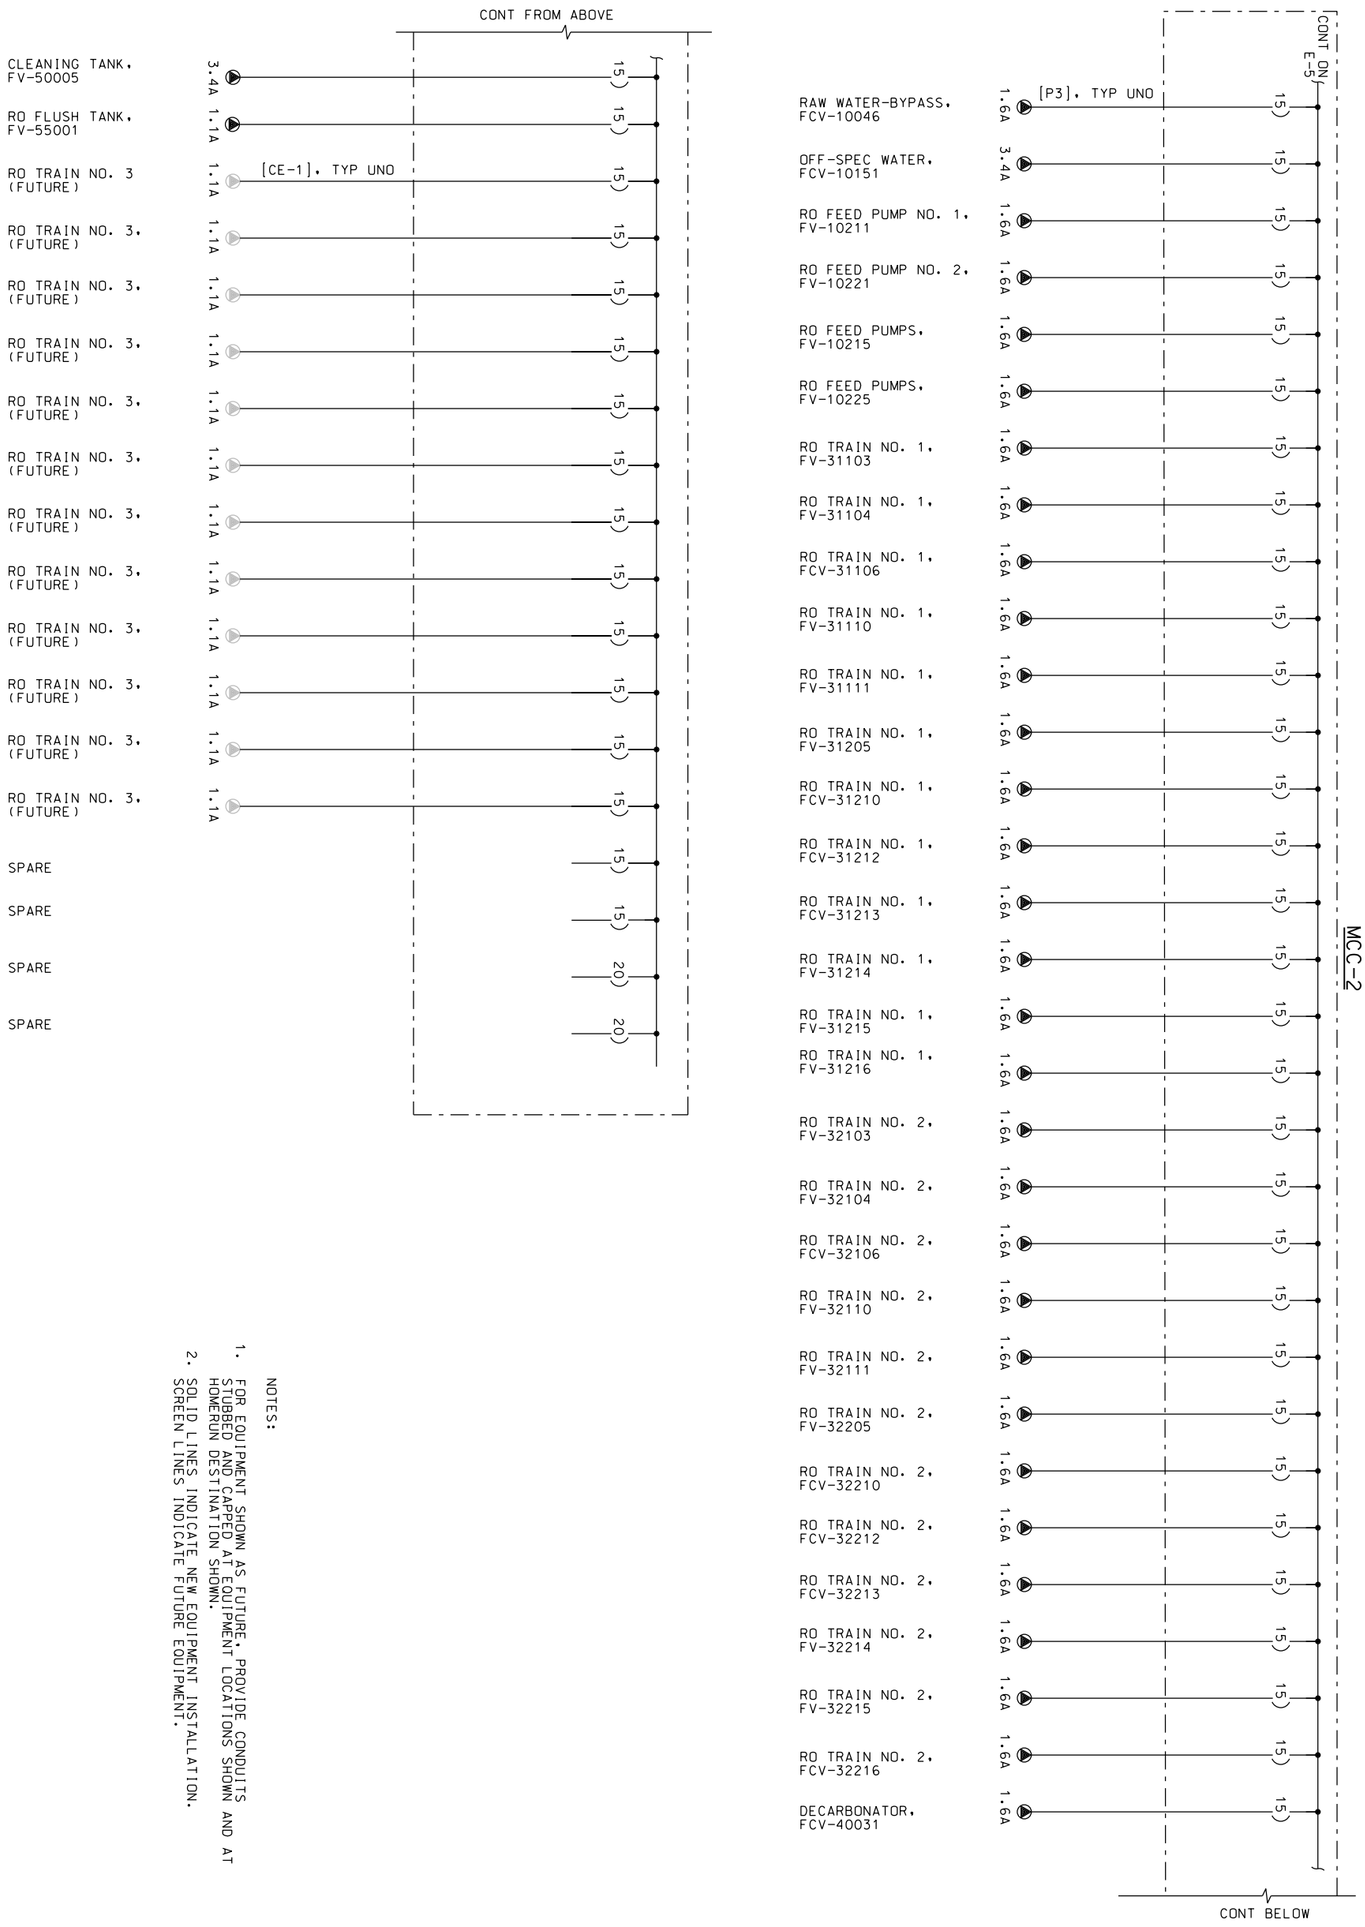

OPERATIONS BUILDING ONE LINE DIAGRAM (CONTINUED)

NOTES:

1. FOR EQUIPMENT SHOWN AS FUTURE, PROVIDE CONDUITS STUBBED AND CAPPED AT EQUIPMENT LOCATIONS SHOWN AND AT HOMERUN DESTINATION SHOWN.
2. SOLID LINES INDICATE NEW EQUIPMENT INSTALLATION. SCREEN LINES INDICATE FUTURE EQUIPMENT.

REGISTERED PROFESSIONAL ENGINEER RANDALL S. DENTON No. 10438 Exp. 09/30/10 ELECTRICAL STATE OF CALIFORNIA

DATE: 10/05/09

E-6

SHEET 151 OF 226 SHEETS

CH2MHILL

U.S. ARMY ENGINEER DISTRICT
LOS ANGELES
CORPS OF ENGINEERS

DESIGNED BY: A MATHEWS
DRAWN BY: J HAMNER
CHECKED BY: R DENTON

SUBMITTED BY:
ART JUNG, P.E.
CHIEF, DESIGN BRANCH

L.A. DISTRICT FILE NO. XXX-XXXX | SPEC. NO.: NOT APPLICABLE | CADD FILE NAME: PDFe604d.dgn

EASTERN MUNICIPAL WATER DISTRICT
PERRIS II DESALINATION FACILITY
PERRIS, CALIFORNIA

OPERATIONS BUILDING
ONE LINE DIAGRAM 3

SYMBOL	DESCRIPTIONS	DATE	APPROVAL

REVISIONS