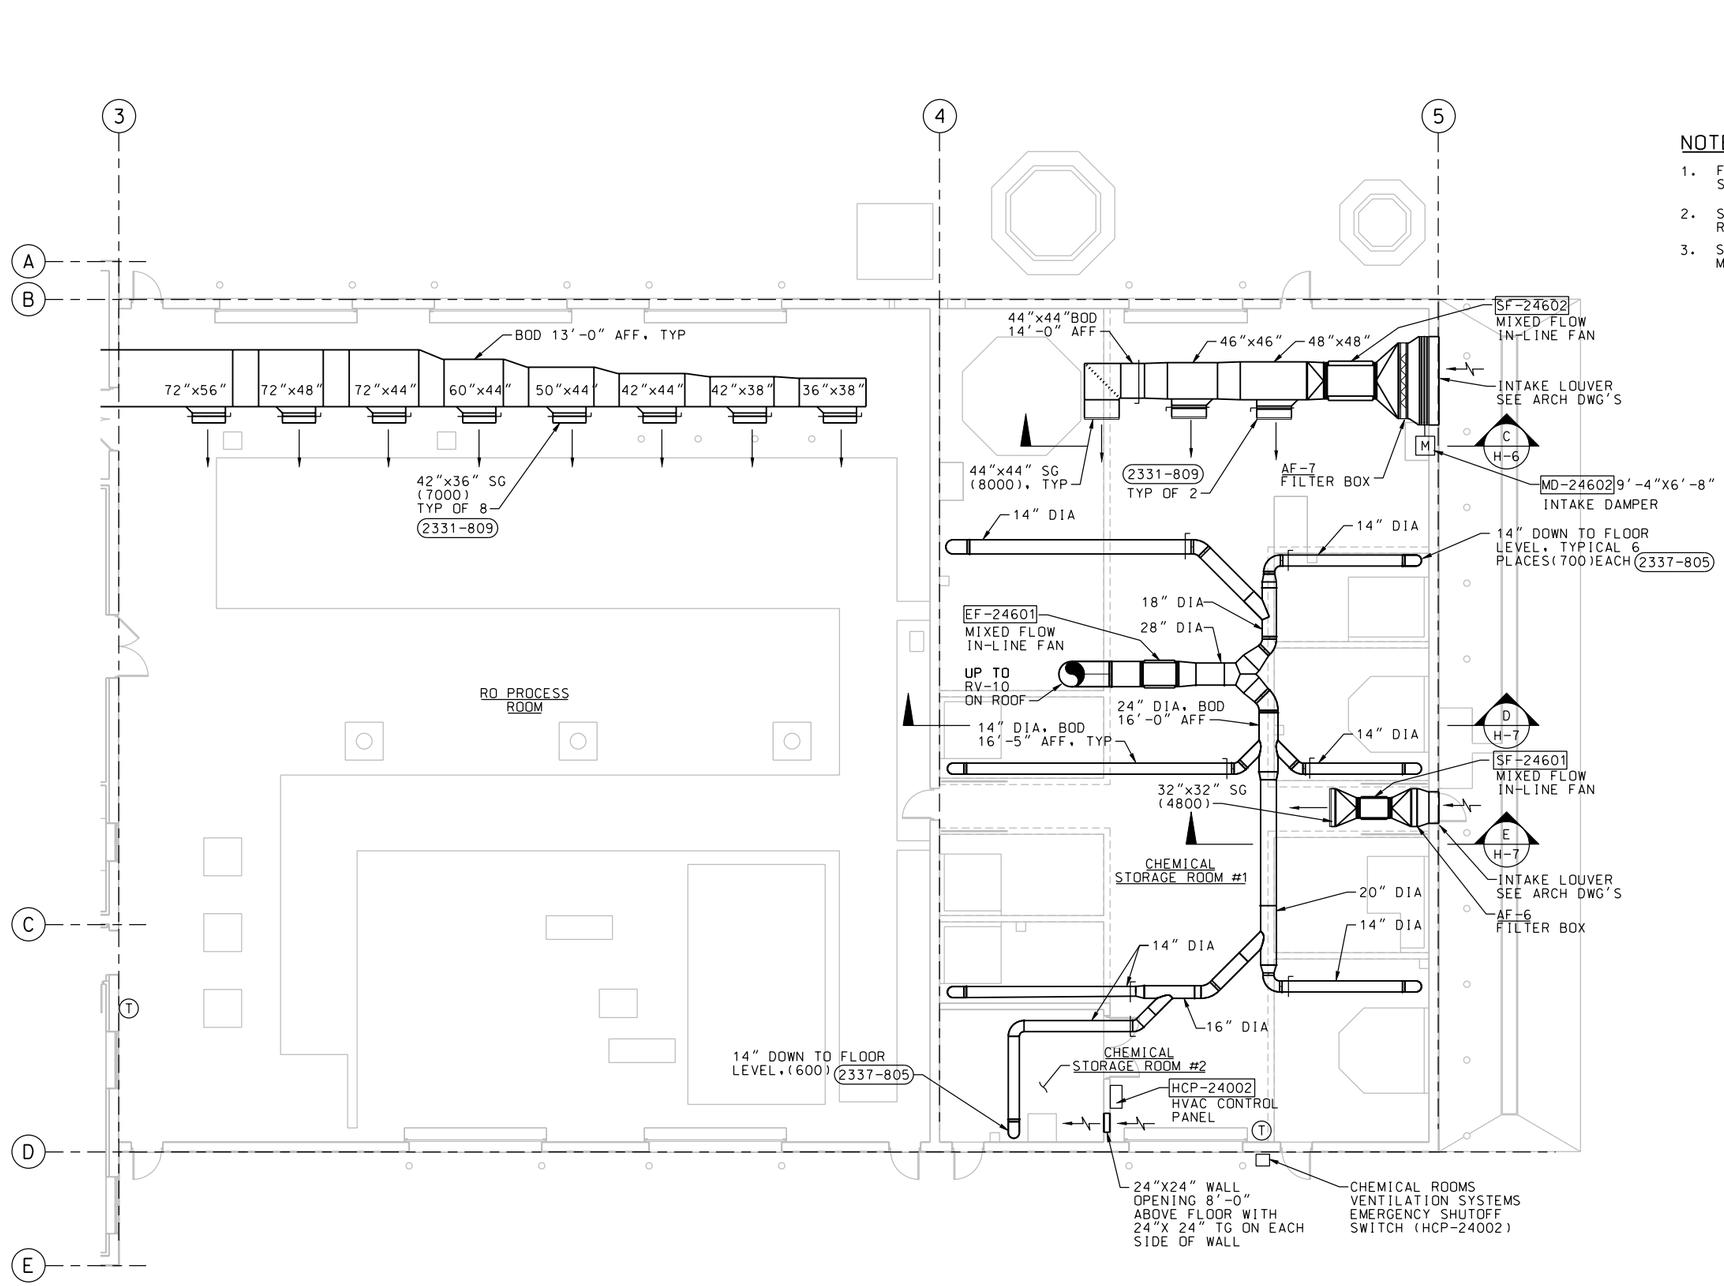

NOTES:

1. FOR DUCT WALL PENETRATIONS SEE 2337-810
2. SEE DRAWING H-3 FOR ROOF MOUNTED RELIEF HOODS.
3. SUPPLY GRILES (SG): TITUS, MODEL 272FS, OR EQUAL.

RO PROCESS/CHEMICAL STORAGE AREA FLOOR PLAN

1/8"=1'-0"

SYMBOL	DESCRIPTIONS	DATE	APPROVAL

REVISIONS

EASTERN MUNICIPAL WATER DISTRICT
PERRIS II DESALINATION FACILITY
PERRIS, CALIFORNIA

OPERATIONS BUILDING
PLAN 2

DESIGNED BY: K WELP
DRAWN BY: S HOSTETLER
CHECKED BY: B GIFFORD

U.S. ARMY ENGINEER DISTRICT
LOS ANGELES
CORPS OF ENGINEERS

CH2MHILL

SUBMITTED BY:
ART JUNG, P.E.
CHIEF, DESIGN BRANCH

SPEC. NO.: NOT APPLICABLE

CADD FILE NAME: PDFm112d.dgn

L.A. DISTRICT FILE NO. XXX-XXXX

REGISTERED PROFESSIONAL ENGINEER
CARMEN C. GUZZI
No. 38654
Exp. 6-30-10
MECHANICAL
STATE OF CALIFORNIA

DATE: 10/05/09

H-2

SHEET 129 OF 226 SHEETS

NDM-SCO:EMWD USACE PERRIS II/ PDFm112d.dgn PLOT DATE: 2/19/2010 PLOT TIME: 11:04:18 AM