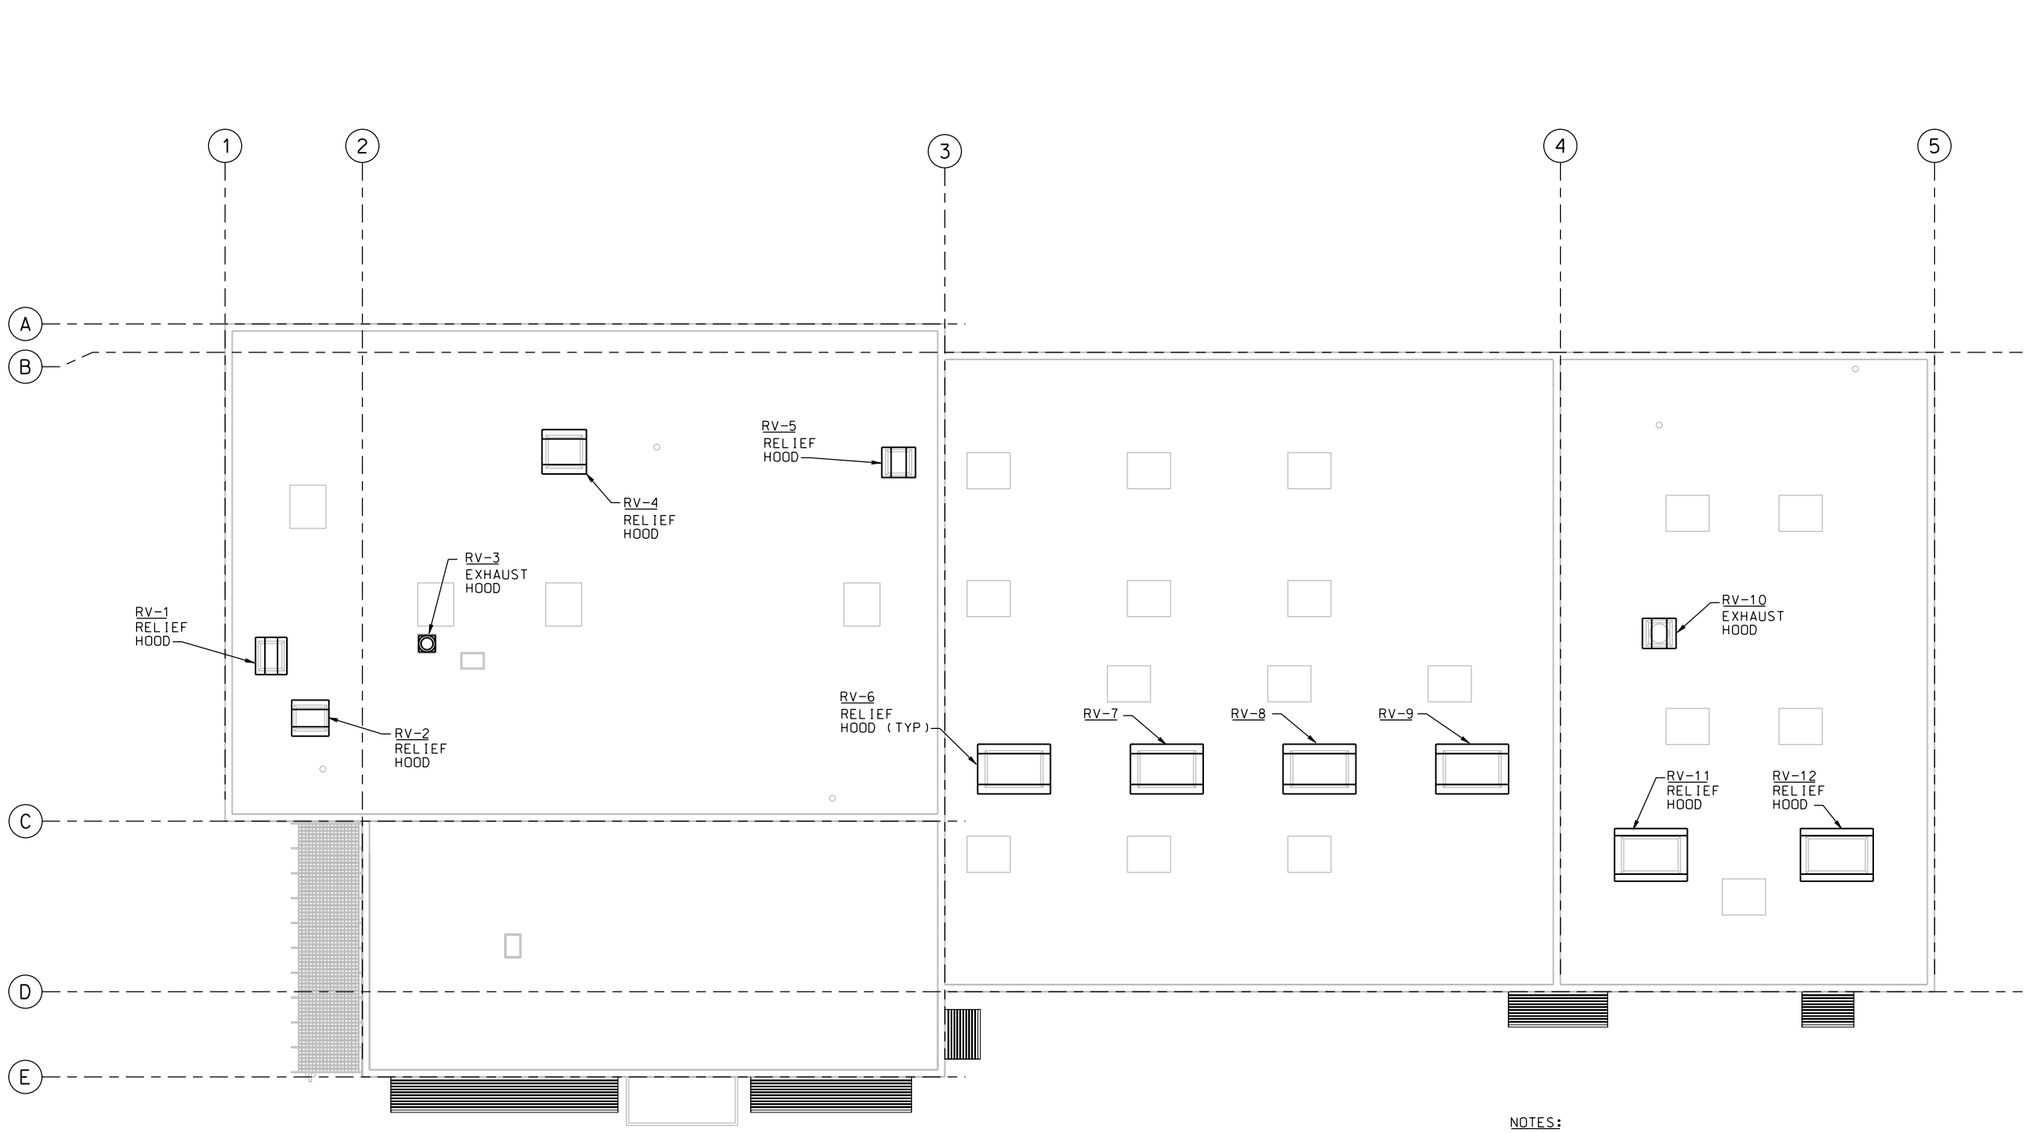

NOTES:

SEE ARCHITECTURAL DRAWINGS FOR ROOF CURBS.

RO PROCESS/CHEMICAL STORAGE AREA ROOF PLAN

3/32"=1'-0"

REGISTERED PROFESSIONAL ENGINEER
CARMEN G. QUAN
No. 38654
Exp. 6-30-10
MECHANICAL
STATE OF CALIFORNIA

DATE: 10/05/09

SYMBOL	DESCRIPTIONS	DATE	APPROVAL

REVISIONS

EASTERN MUNICIPAL WATER DISTRICT
PERRIS II DESALINATION FACILITY
PERRIS, CALIFORNIA

OPERATIONS BUILDING
ROOF PLAN

U.S. ARMY ENGINEER DISTRICT
LOS ANGELES
CORPS OF ENGINEERS

DESIGNED BY: K WELP
DRAWN BY: S HOSTETLER
CHECKED BY: B GIFFORD

CH2MHILL

SUBMITTED BY:
ART JUNG, P.E.
CHIEF, DESIGN BRANCH

SPEC. NO.: NOT APPLICABLE

CADD FILE NAME: PDFm113d.dgn

L.A. DISTRICT FILE NO. XXX-XXXX

H-3

SHEET 130 OF 226 SHEETS

PLOT DATE: 2/19/2010 PLOT TIME: 11:04:22 AM

NDM-SCO:EMWD USACE PERRIS II/ PDFm113d.dgn