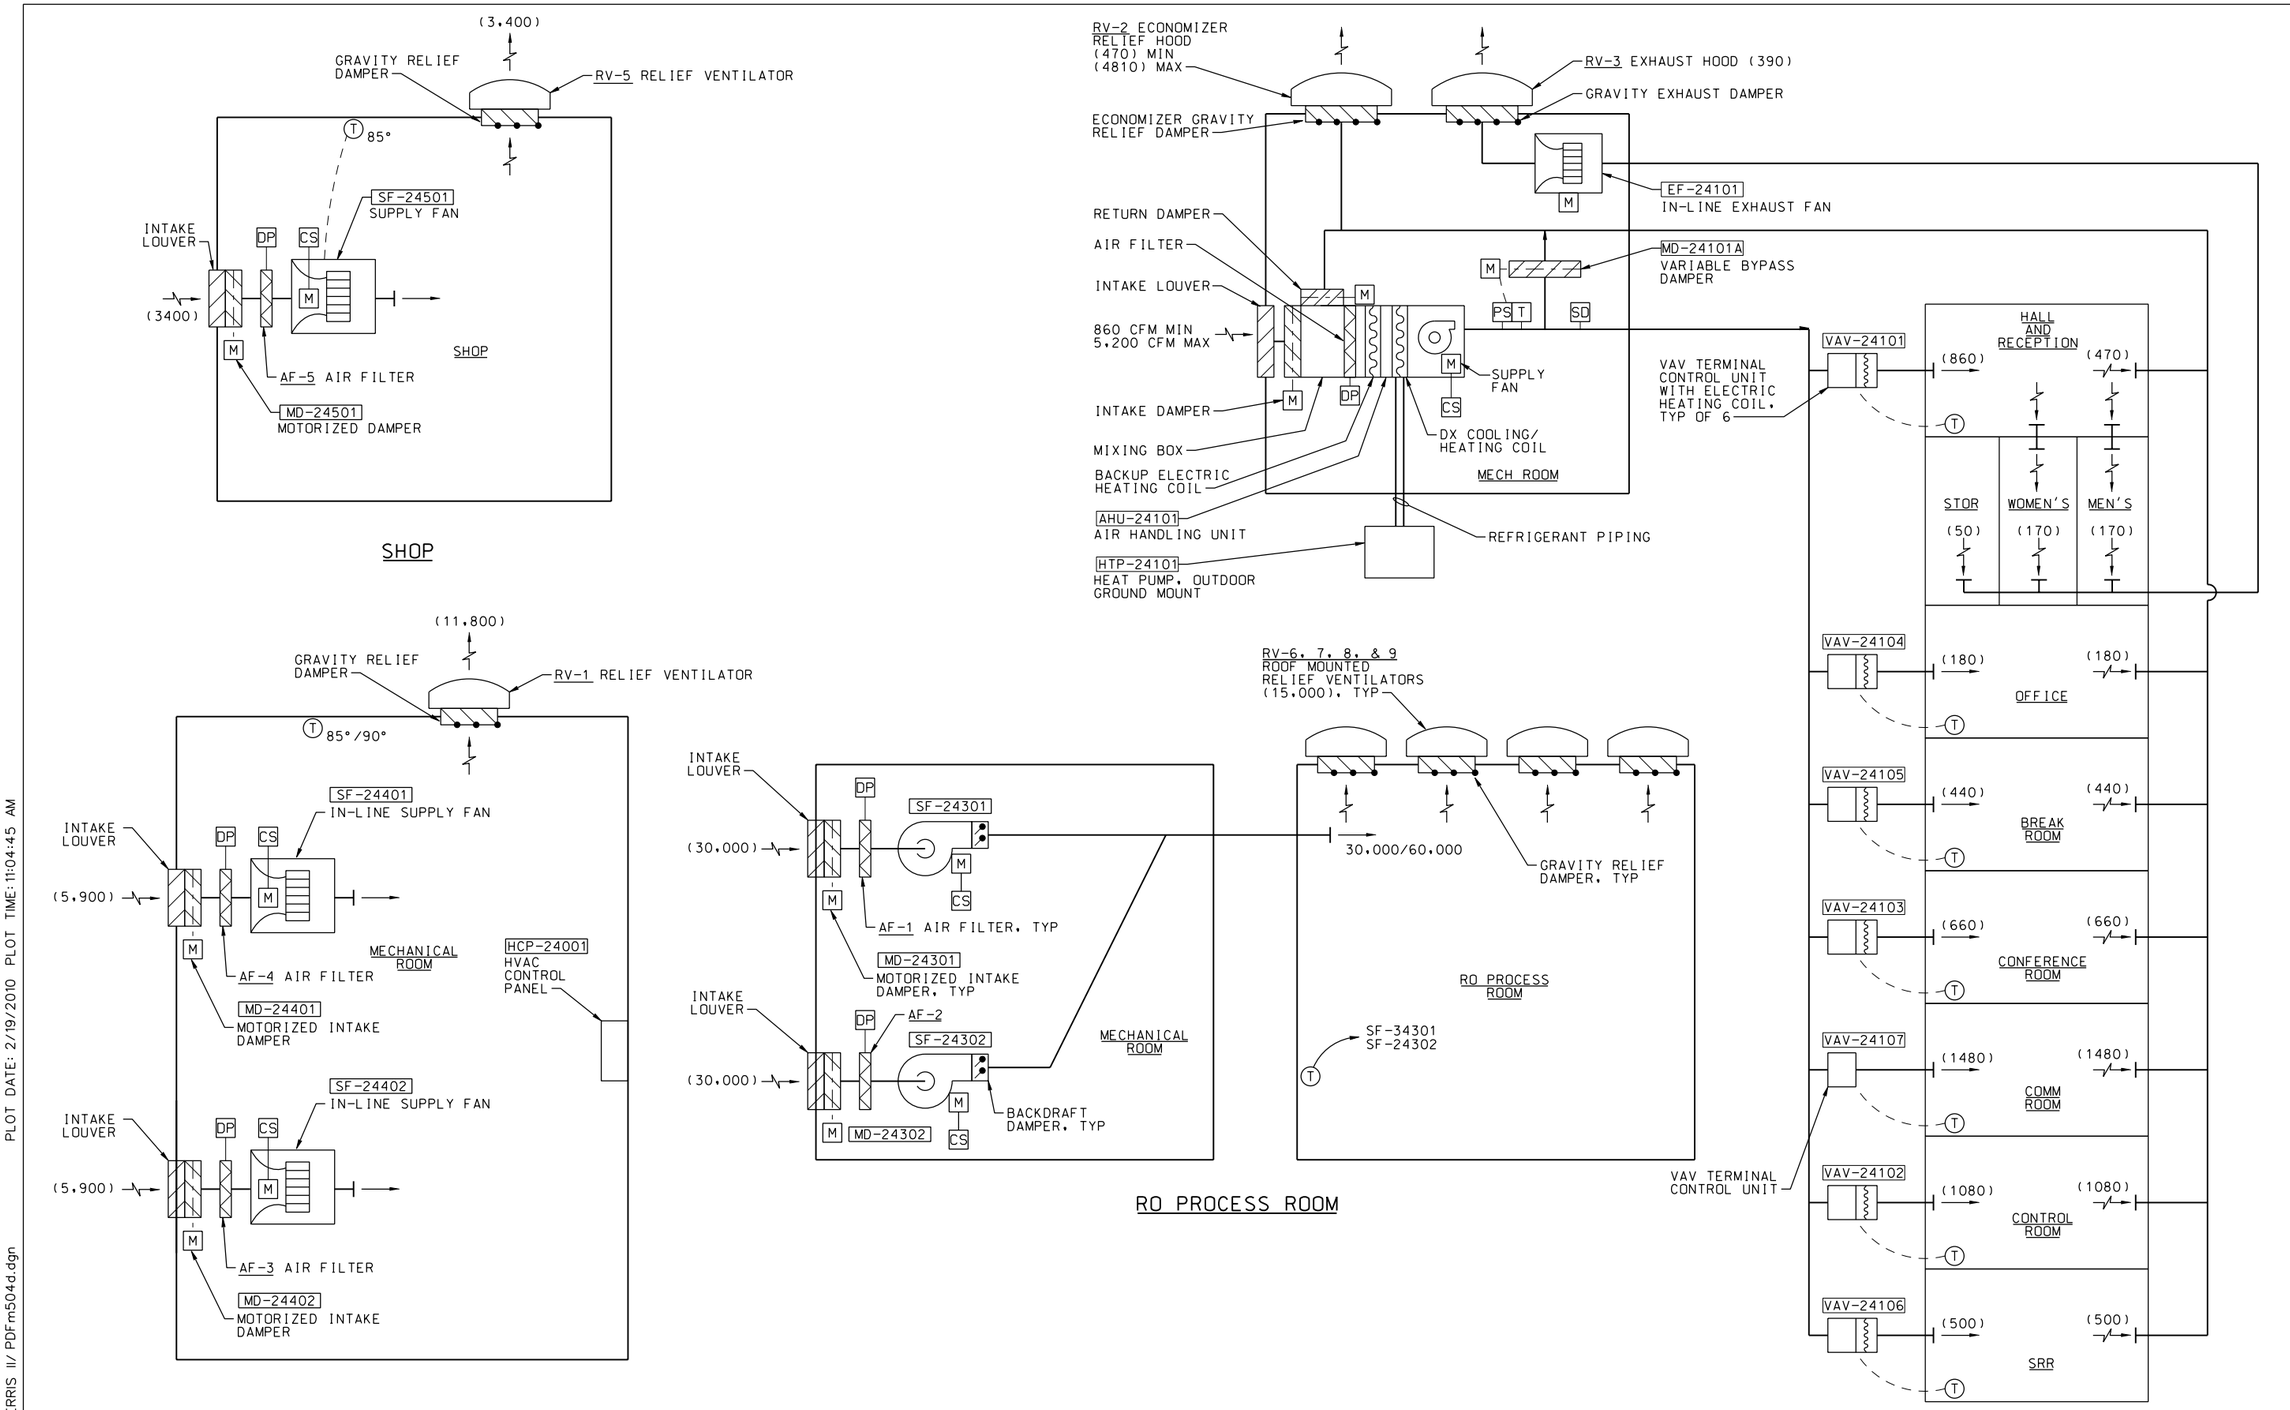

AIR FLOW AND CONTROL DIAGRAMS

NTS

DATE: 10/05/09

SYMBOL	DESCRIPTIONS	DATE	APPROVAL

REVISIONS

EASTERN MUNICIPAL WATER DISTRICT
PERRIS II DESALINATION FACILITY
PERRIS, CALIFORNIA

OPERATIONS BUILDING CONTROL DIAGRAMS

DESIGNED BY: K WELP
DRAWN BY: S HOSTETLER
CHECKED BY: B GIFFORD

U.S. ARMY ENGINEER DISTRICT
LOS ANGELES
CORPS OF ENGINEERS

CH2MHILL

SUBMITTED BY: ART JUNG, P.E.
CHIEF, DESIGN BRANCH

CADD FILE NAME: PDFm504d.dgn

SPEC. NO.: NOT APPLICABLE

L.A. DISTRICT FILE NO. XXX-XXXX

H-8

SHEET 135 OF 226 SHEETS

PLOT DATE: 2/19/2010 PLOT TIME: 11:04:45 AM

NDM-SCO:EMWD USACE PERRIS II/ PDFm504d.dgn