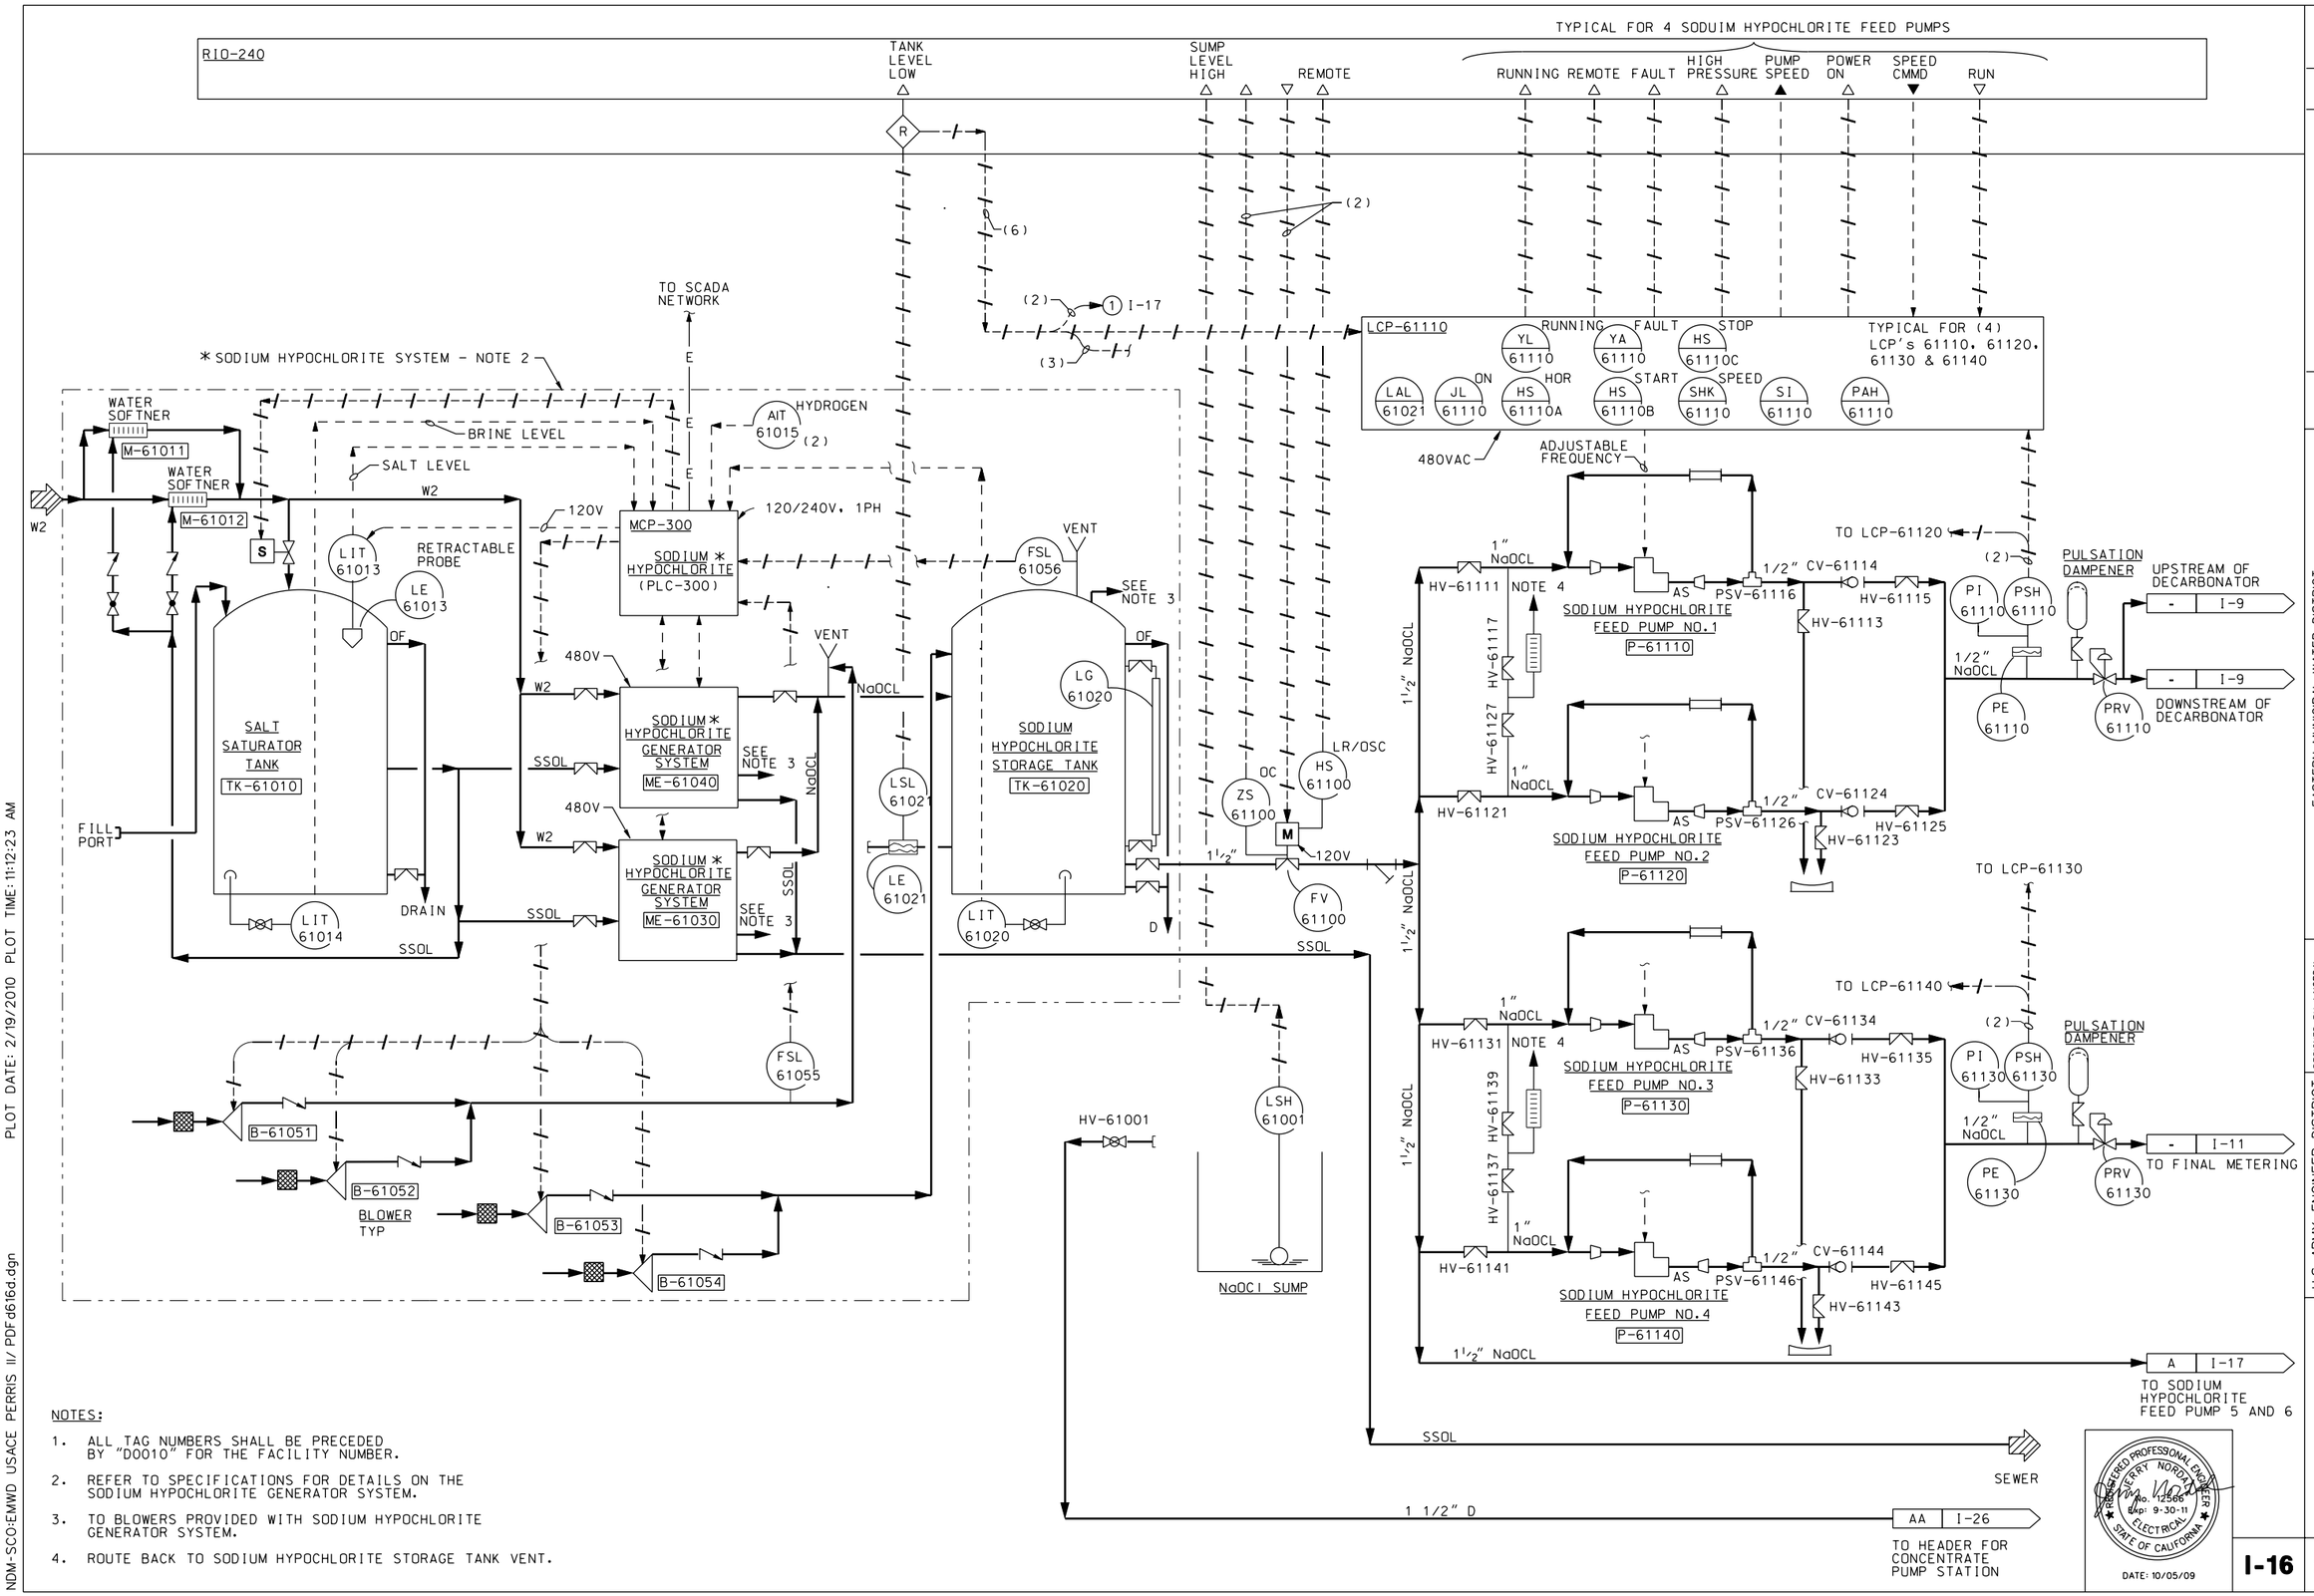

NOTES:

1. ALL TAG NUMBERS SHALL BE PRECEDED BY "D0010" FOR THE FACILITY NUMBER.
2. REFER TO SPECIFICATIONS FOR DETAILS ON THE SODIUM HYPOCHLORITE GENERATOR SYSTEM.
3. TO BLOWERS PROVIDED WITH SODIUM HYPOCHLORITE GENERATOR SYSTEM.
4. ROUTE BACK TO SODIUM HYPOCHLORITE STORAGE TANK VENT.

REGISTERED PROFESSIONAL ENGINEER JERRY NORDAL No. 12586 Exp: 9-30-11 ELECTRICAL STATE OF CALIFORNIA

DATE: 10/05/09

SYMBOL	DESCRIPTIONS	DATE	APPROVAL

REVISIONS

EASTERN MUNICIPAL WATER DISTRICT
PERRIS II DESALINATION FACILITY
PERRIS, CALIFORNIA

SODIUM HYPOCHLORITE GENERATION AND FEED SYSTEM 1

DESIGNED BY: J NORDAL
DRAWN BY: J LORING
CHECKED BY: W PEARSON

U.S. ARMY ENGINEER DISTRICT
LOS ANGELES
CORPS OF ENGINEERS

CH2MHILL

SUBMITTED BY: ART JUNG, P.E.
CHIEF, DESIGN BRANCH

CADD FILE NAME: PDF d616d.dgn

SPEC. NO.: NOT APPLICABLE

L.A. DISTRICT FILE NO. XXX-XXXX

I-16

SHEET 205 OF 226 SHEETS

NDM-SCO:EMWD USACE PERRIS II/ PDF d616d.dgn PLOT DATE: 2/19/2010 PLOT TIME: 11:12:23 AM