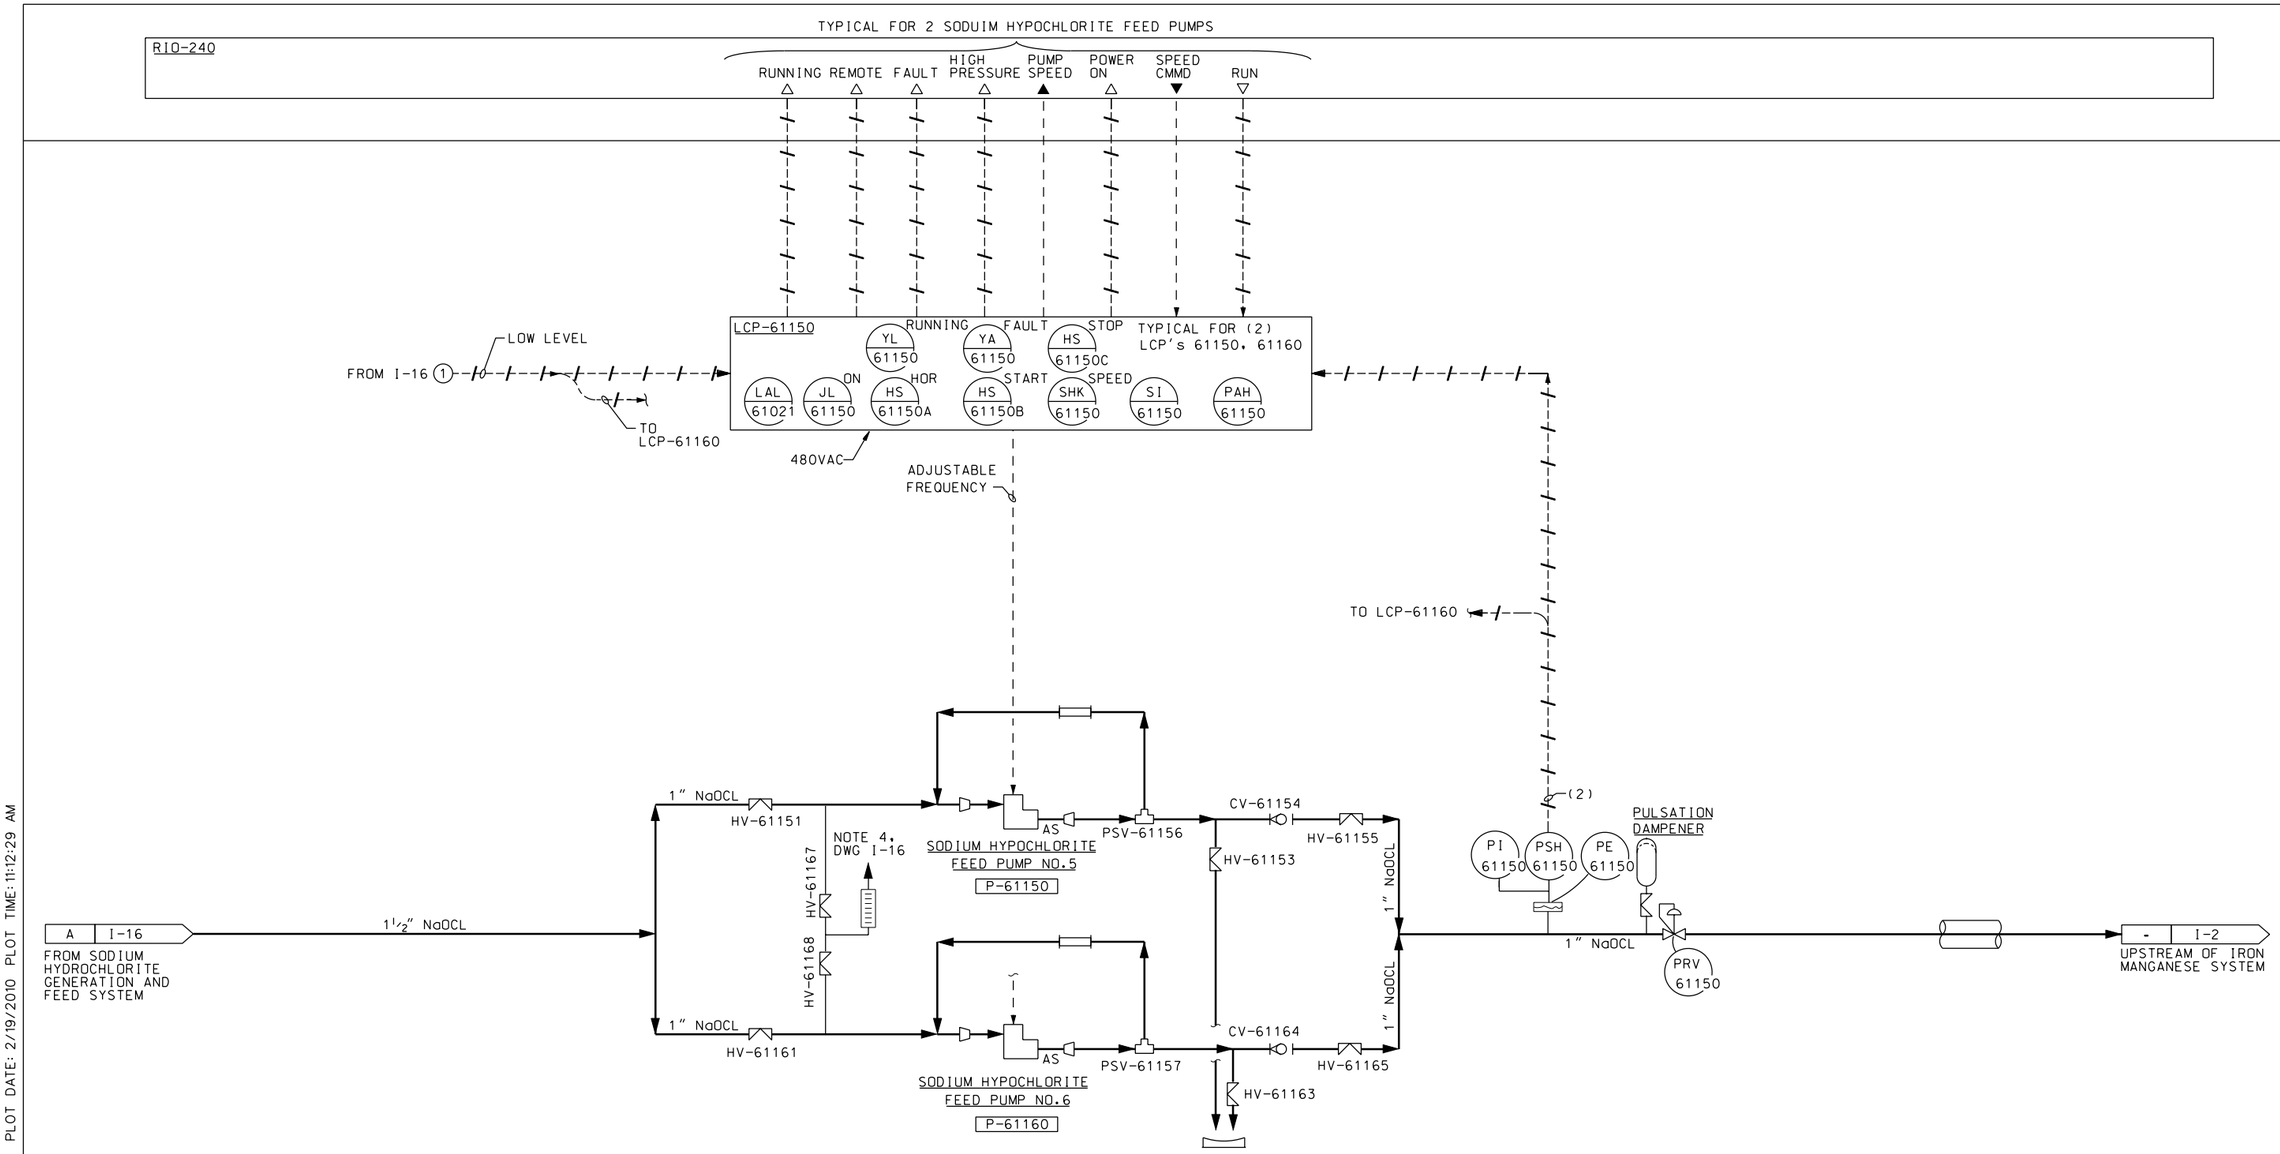

SYMBOL	DESCRIPTIONS	DATE	APPROVAL

REVISIONS

EASTERN MUNICIPAL WATER DISTRICT
PERRIS II DESALINATION FACILITY
PERRIS, CALIFORNIA

SODIUM HYPOCHLORITE GENERATION AND FEED SYSTEM 2

DESIGNED BY: J NORDAL
DRAWN BY: J LORING
CHECKED BY: W PEARSON

U.S. ARMY ENGINEER DISTRICT
LOS ANGELES
CORPS OF ENGINEERS

CH2MHILL

SUBMITTED BY: ART JUNG, P.E.
CHIEF, DESIGN BRANCH

CADD FILE NAME: PDFd617d.dgn

SPEC. NO.: NOT APPLICABLE

L.A. DISTRICT FILE NO. XXX-XXXX

REGISTERED PROFESSIONAL ENGINEER
JERRY NORDAL
No. 12566
EXP: 9-30-11
ELECTRICAL
STATE OF CALIFORNIA

DATE: 10/05/09

I-17

SHEET 206 OF 226 SHEETS

PLOT DATE: 2/19/2010 PLOT TIME: 11:12:29 AM

NDM-SCO:EMWD USACE PERRIS II/ PDFd617d.dgn