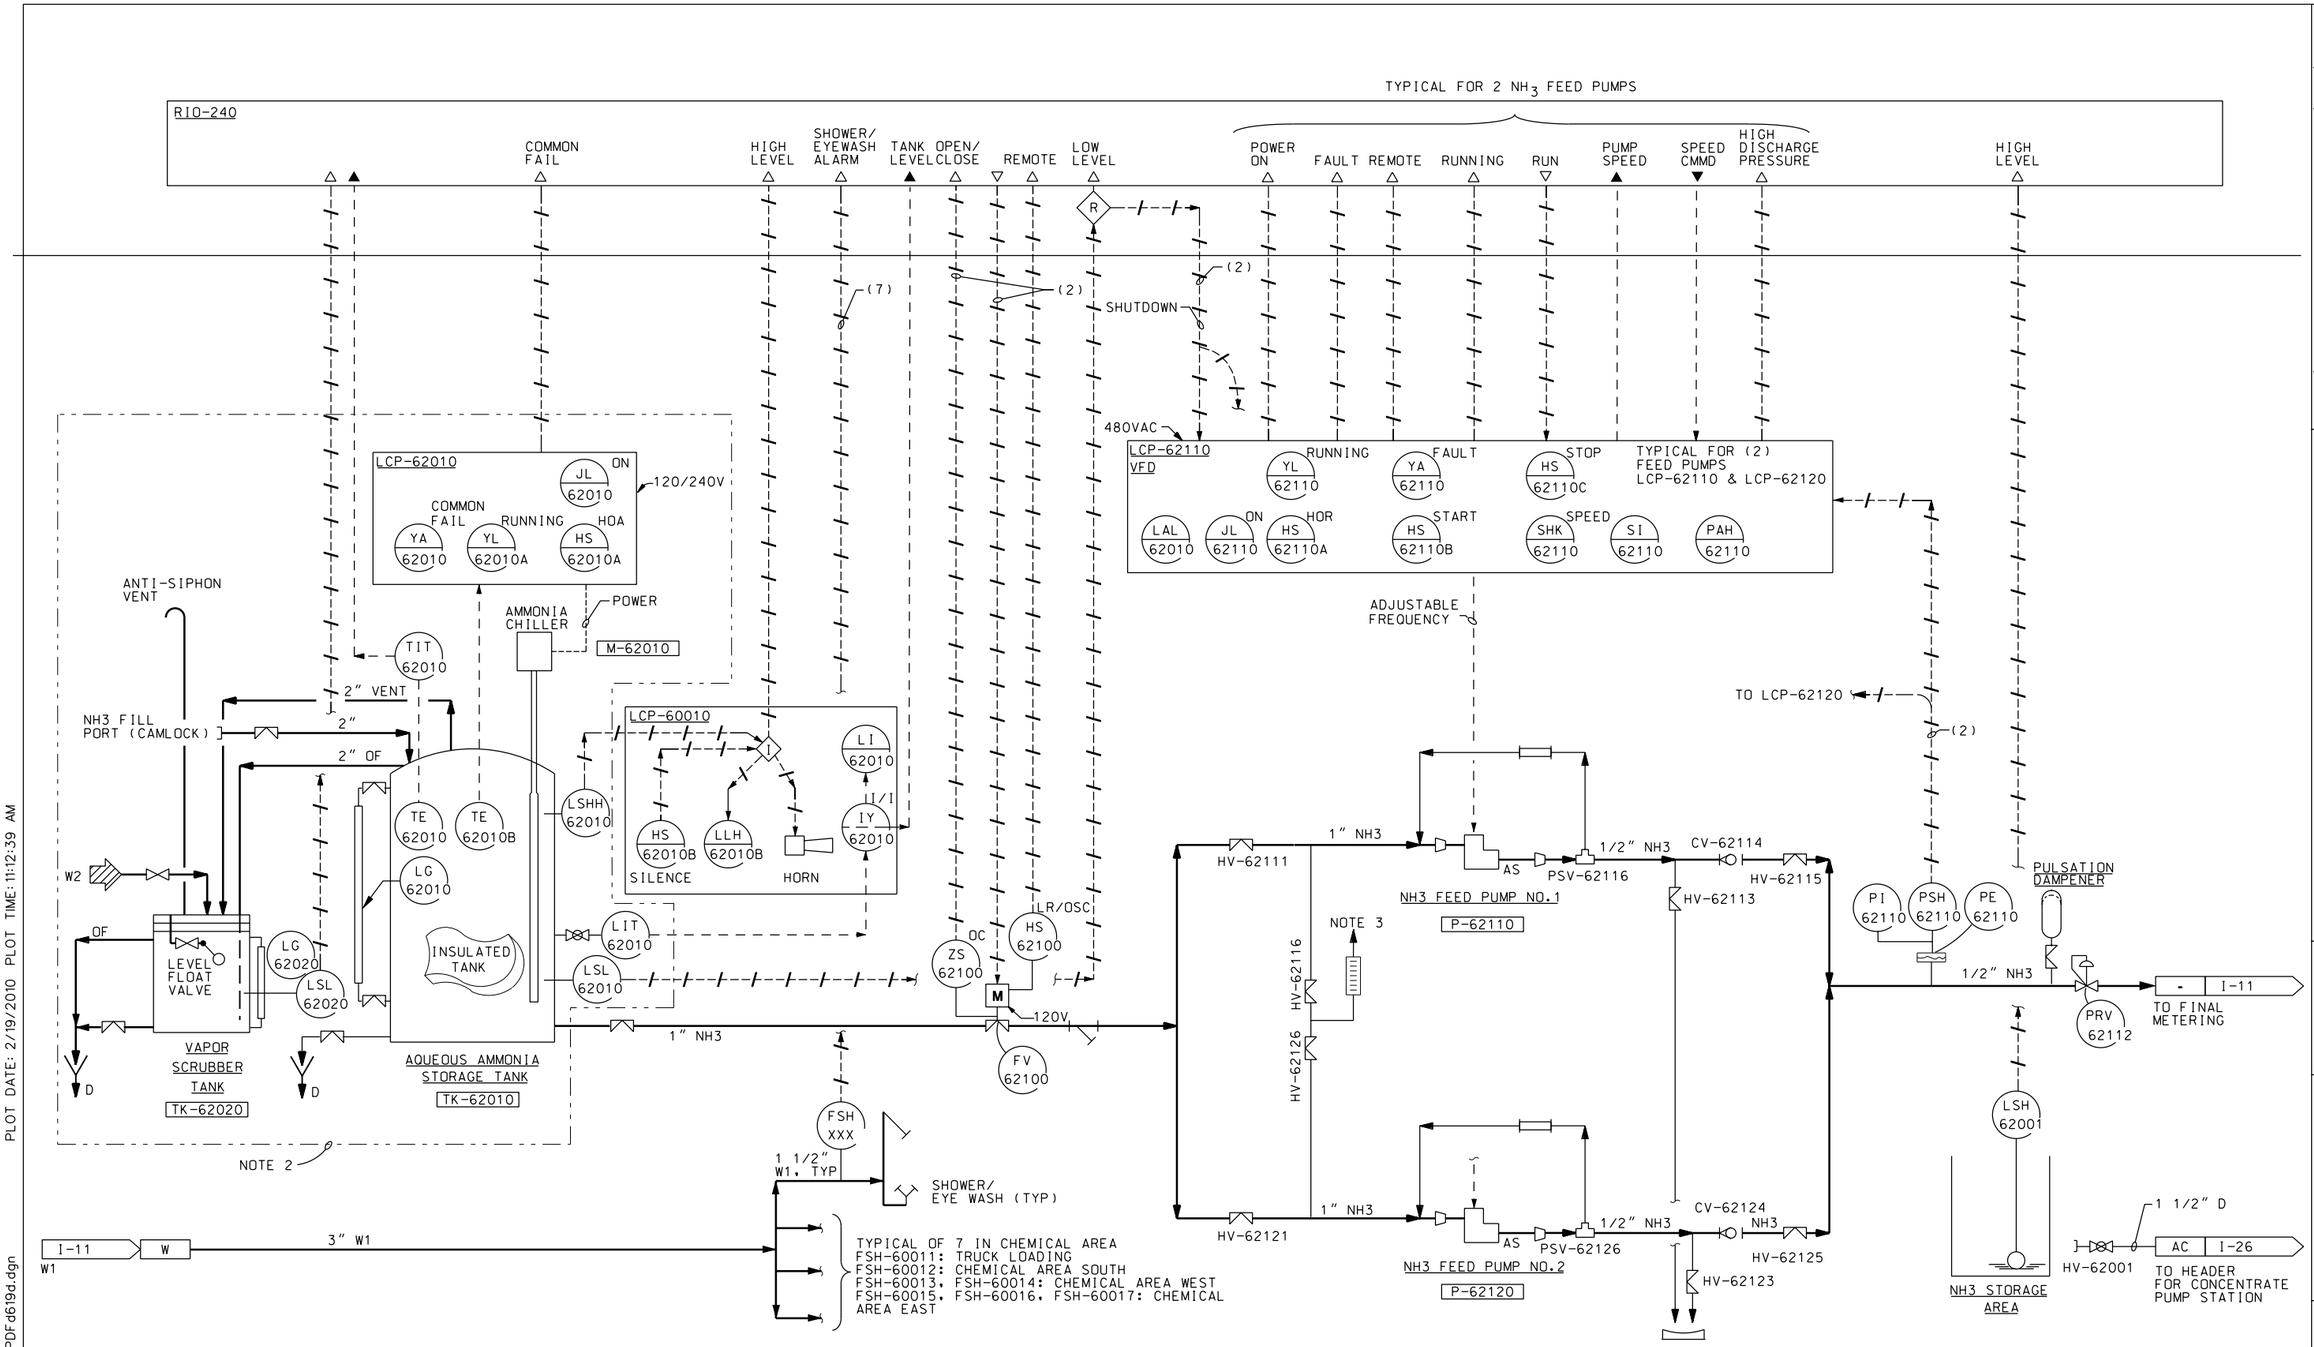

NOTES:

1. ALL TAG NUMBERS SHALL BE PRECEDED BY "D0010" FOR THE FACILITY NUMBER.
2. PROVIDED BY AQUEOUS AMMONIA SYSTEM SUPPLIER.
3. ROUTE BACK TO AQUEOUS AMMONIA STORAGE TANK VENT.

REGISTERED PROFESSIONAL ENGINEER JERRY NORDAL No. 12566 Exp: 9-30-11 ELECTRICAL STATE OF CALIFORNIA

DATE: 10/05/09

SYMBOL	DESCRIPTIONS	DATE	APPROVAL

REVISIONS

EASTERN MUNICIPAL WATER DISTRICT
PERRIS II DESALINATION FACILITY
PERRIS, CALIFORNIA

AQUEOUS AMMONIA STORAGE AND FEED SYSTEM

DESIGNED BY: J NORDAL
DRAWN BY: J LORING
CHECKED BY: W PEARSON

U.S. ARMY ENGINEER DISTRICT
LOS ANGELES
CORPS OF ENGINEERS

CH2MHILL

SUBMITTED BY: ART JUNG, P.E. CHIEF, DESIGN BRANCH

CADD FILE NAME: PDF d619d.dgn

SPEC. NO.: NOT APPLICABLE

L.A. DISTRICT FILE NO. XXX-XXXX

I-19

SHEET 208 OF 226 SHEETS

PLOT DATE: 2/19/2010 PLOT TIME: 11:12:39 AM
NDM-SCO:EMWD USACE PERRIS II/ PDF d619d.dgn