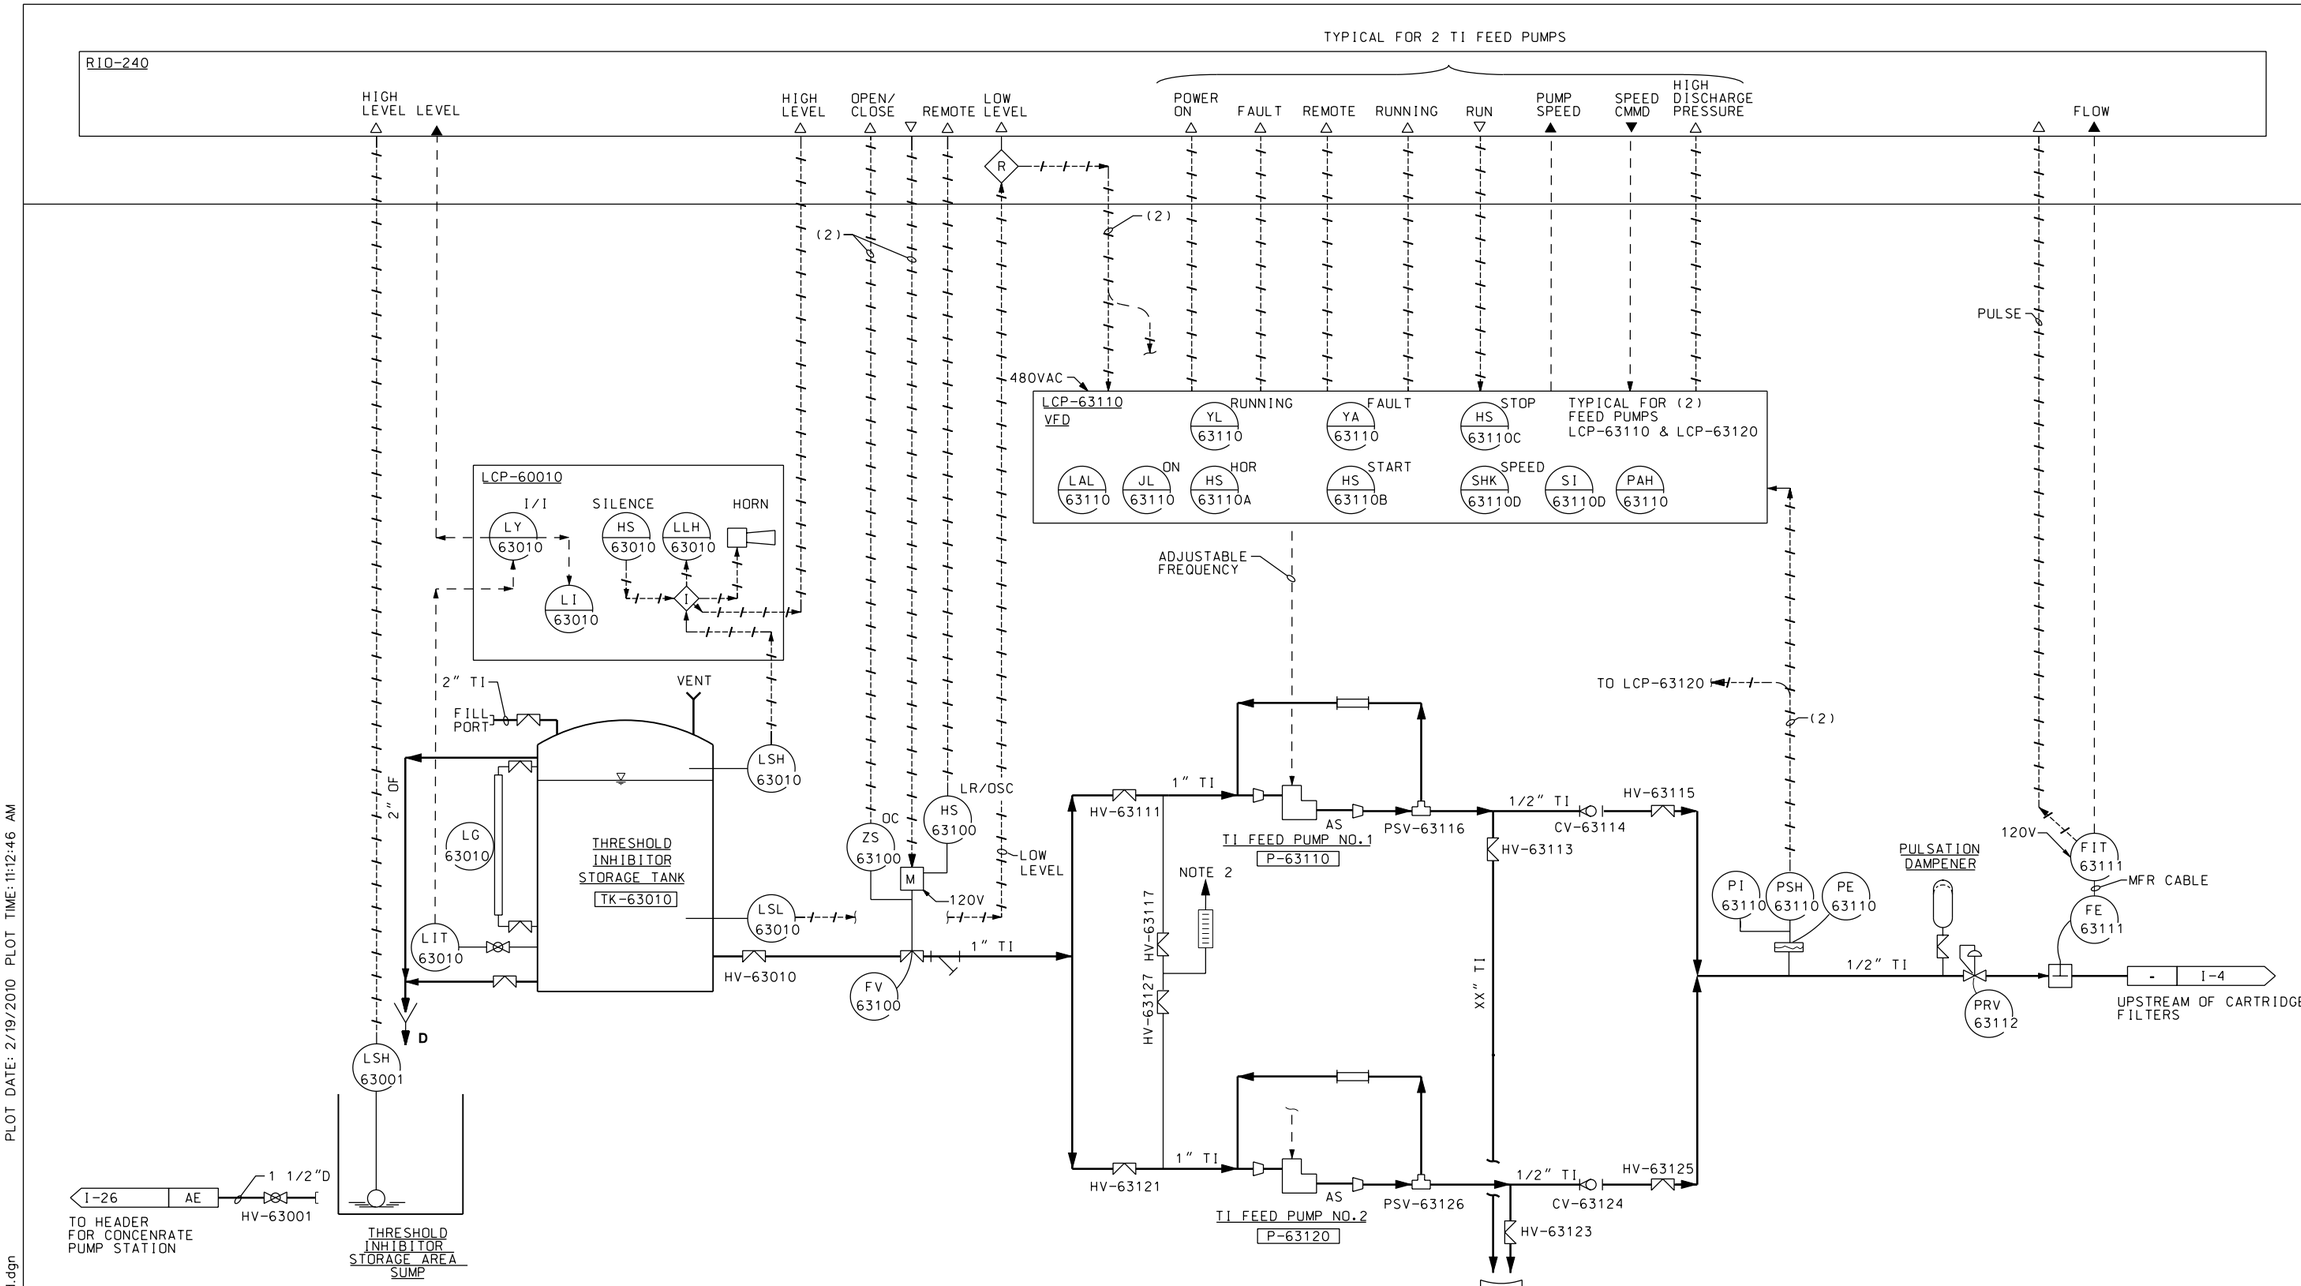

NOTES:

1. ALL TAG NUMBERS SHALLBE PRECEDED BY "D0010" FOR THE FACILITY NUMBER.
2. ROUTE BACK TO THRESHOLD INHIBITOR STORAGE TANK VENT.

REGISTERED PROFESSIONAL ENGINEER JERRY NORDAL No. 12586 Exp. 9-30-11 ELECTRICAL STATE OF CALIFORNIA

DATE: 10/05/09

SYMBOL	DESCRIPTIONS	DATE	APPROVAL

REVISIONS

EASTERN MUNICIPAL WATER DISTRICT
PERRIS II DESALINATION FACILITY
PERRIS, CALIFORNIA

THRESHOLD INHIBITOR STORAGE AND FEED SYSTEM

U.S. ARMY ENGINEER DISTRICT
LOS ANGELES
CORPS OF ENGINEERS

DESIGNED BY: J NORDAL
DRAWN BY: J LORING
CHECKED BY: W PEARSON

CH2MHILL

SUBMITTED BY:
ART JUNG, P.E.
CHIEF, DESIGN BRANCH

CADD FILE NAME: PDFd621d.dgn

SPEC. NO.: NOT APPLICABLE

L.A. DISTRICT FILE NO. XXX-XXXX

I-21

SHEET 210 OF 226 SHEETS

PLOT DATE: 2/19/2010 PLOT TIME: 11:12:46 AM

NDM-SCO:EMWD USACE PERRIS II/ PDFd621d.dgn