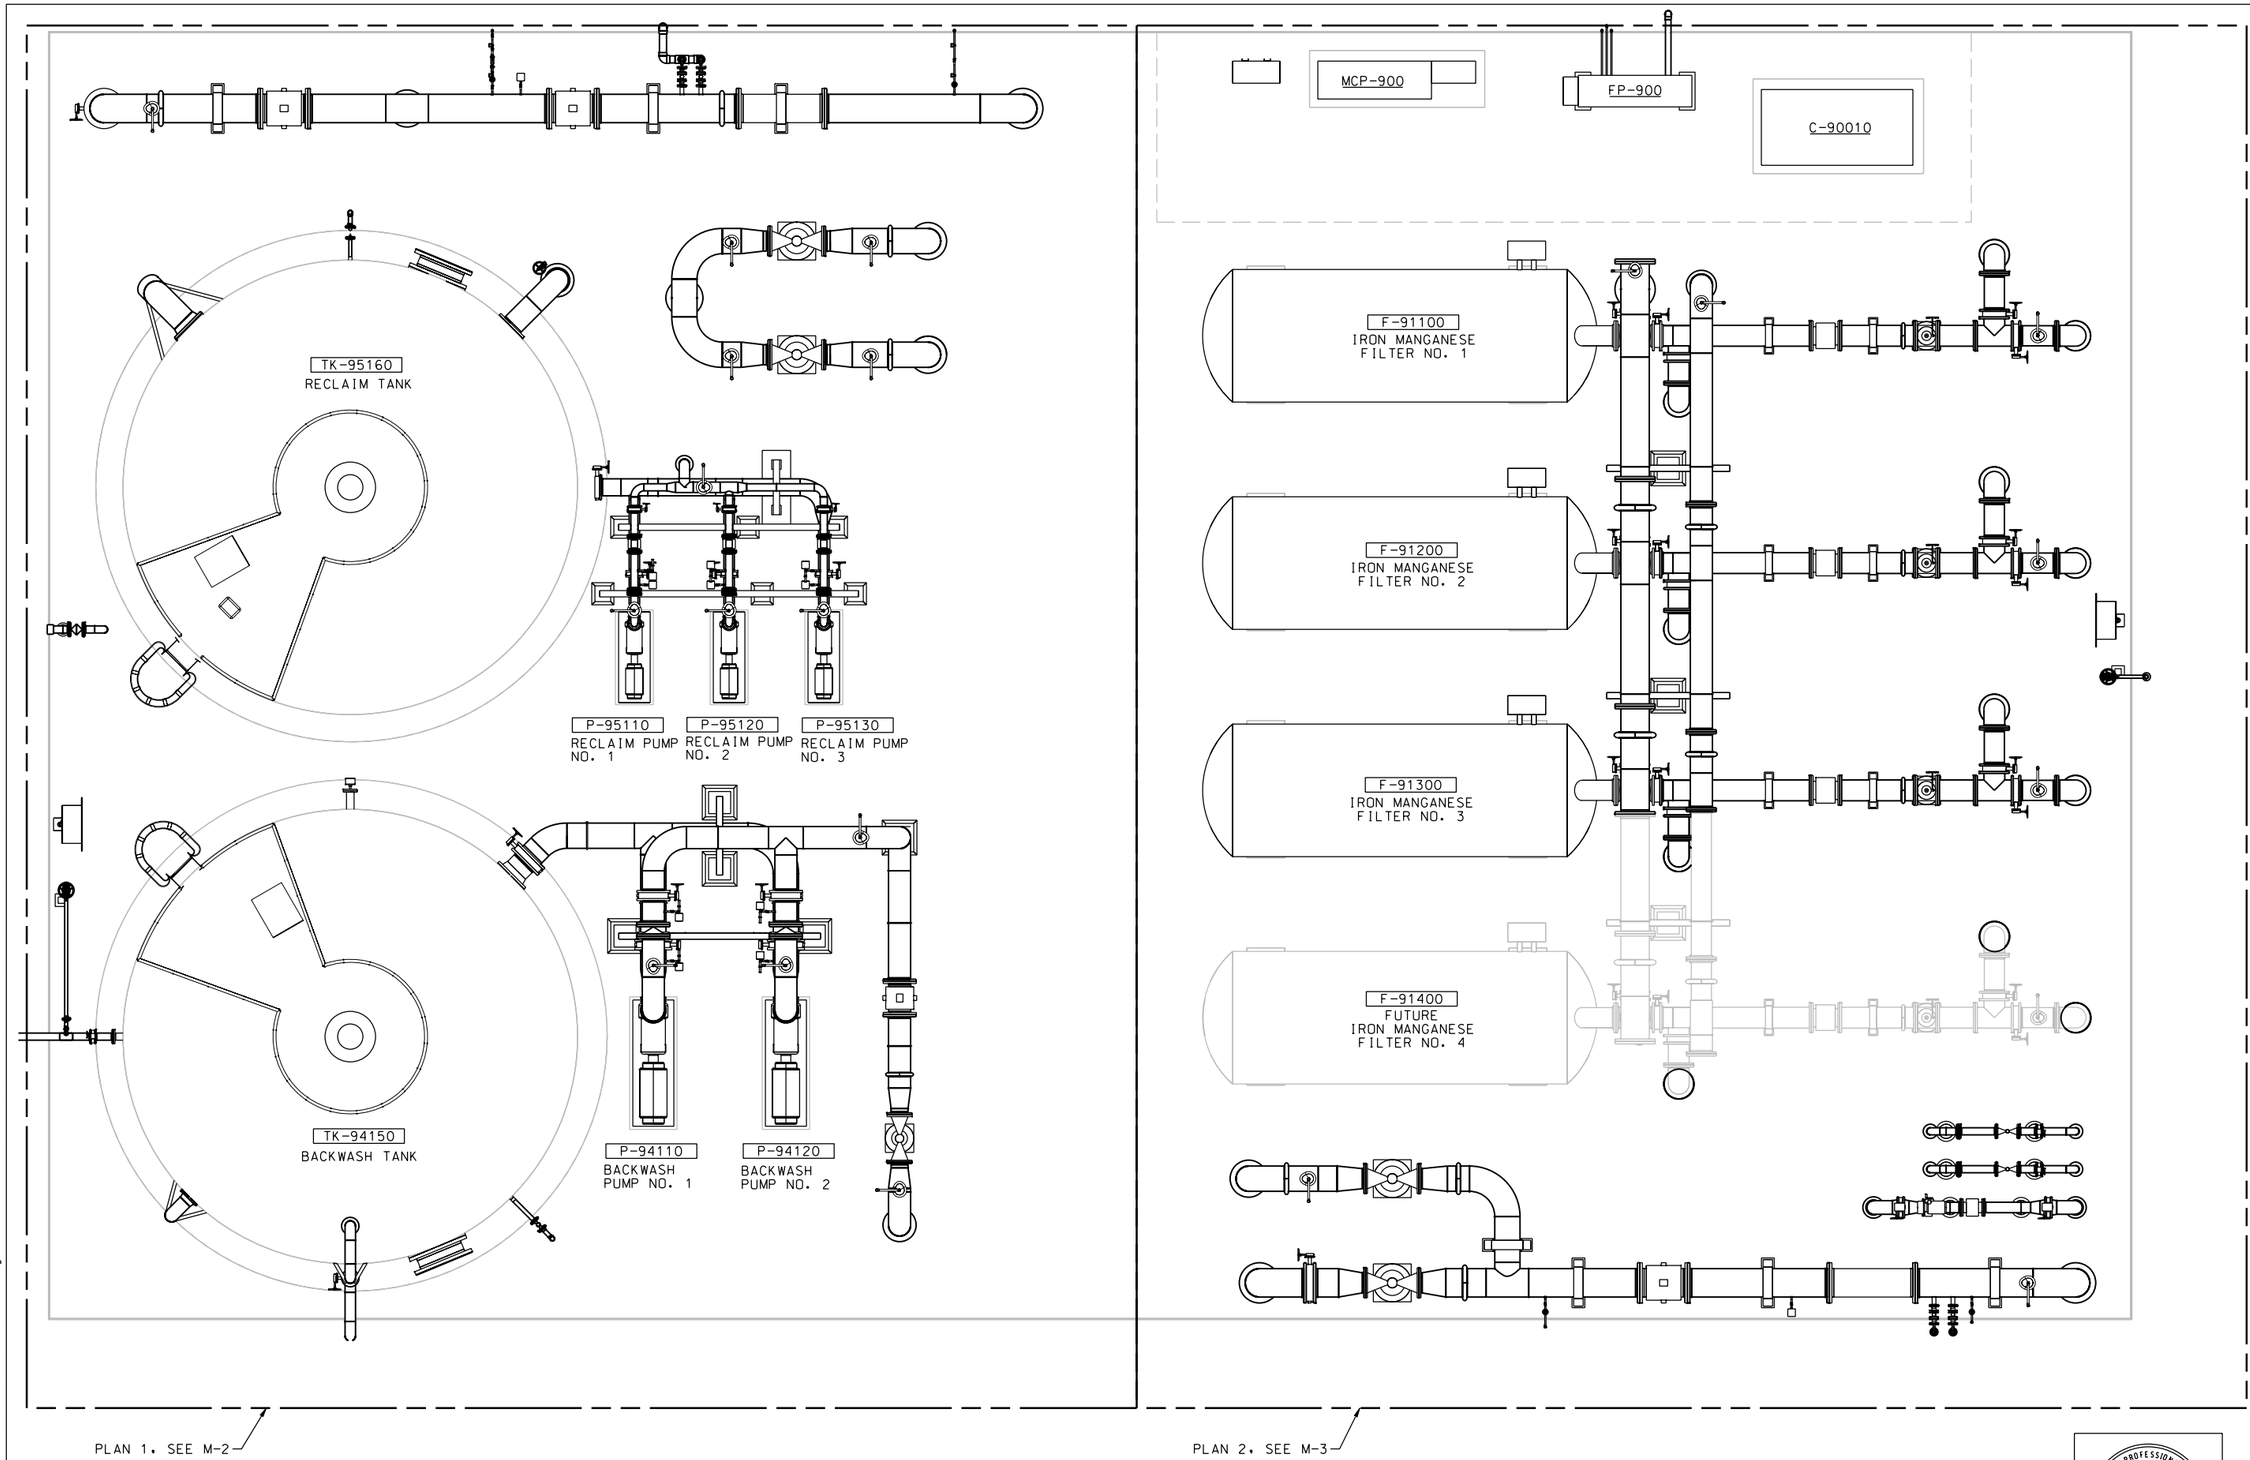

PLAN
SCALE: 1/4" = 1'-0"

REGISTERED PROFESSIONAL ENGINEER SINGSHAN WANG No. M032378 Exp. 06-30-11 MECHANICAL STATE OF CALIFORNIA

DATE: 10/05/09

SYMBOL	DESCRIPTIONS	DATE	APPROVAL

REVISIONS

EASTERN MUNICIPAL WATER DISTRICT
PERRIS II DESALINATION FACILITY
PERRIS, CALIFORNIA

FE/MN REMOVAL SYSTEM
KEY PLAN

U.S. ARMY ENGINEER DISTRICT
LOS ANGELES
CORPS OF ENGINEERS

DESIGNED BY: A NAME'
DRAWN BY: J WILCOX
CHECKED BY: C QUAN

CH2MHILL

SUBMITTED BY:
ART JUNG, P.E.
CHIEF, DESIGN BRANCH

CADD FILE NAME: PDFm108d.dgn

SPEC. NO.: NOT APPLICABLE

L.A. DISTRICT FILE NO. XXX-XXXX

M-1

SHEET **87** OF **226** SHEETS

PLOT DATE: 2/19/2010 PLOT TIME: 11:00:54 AM

NDM-SCO:EMWD USACE PERRIS II/ PDFm108d.dgn