NOTES:

1. ALL PIPING BELOW SLAB SHALL BE CONCRETE ENCASED PER STANDARD DETIALS (0330-016), (0330-017) AND (0330-018) AS REQUIRED.
2. FORKLIFT LOADING AREA.
3. PROVIDE SIGN AT THIS LOADING PORT: CHEMICAL LOADING ONLY. NOT FOR HUMAN ACCESS.

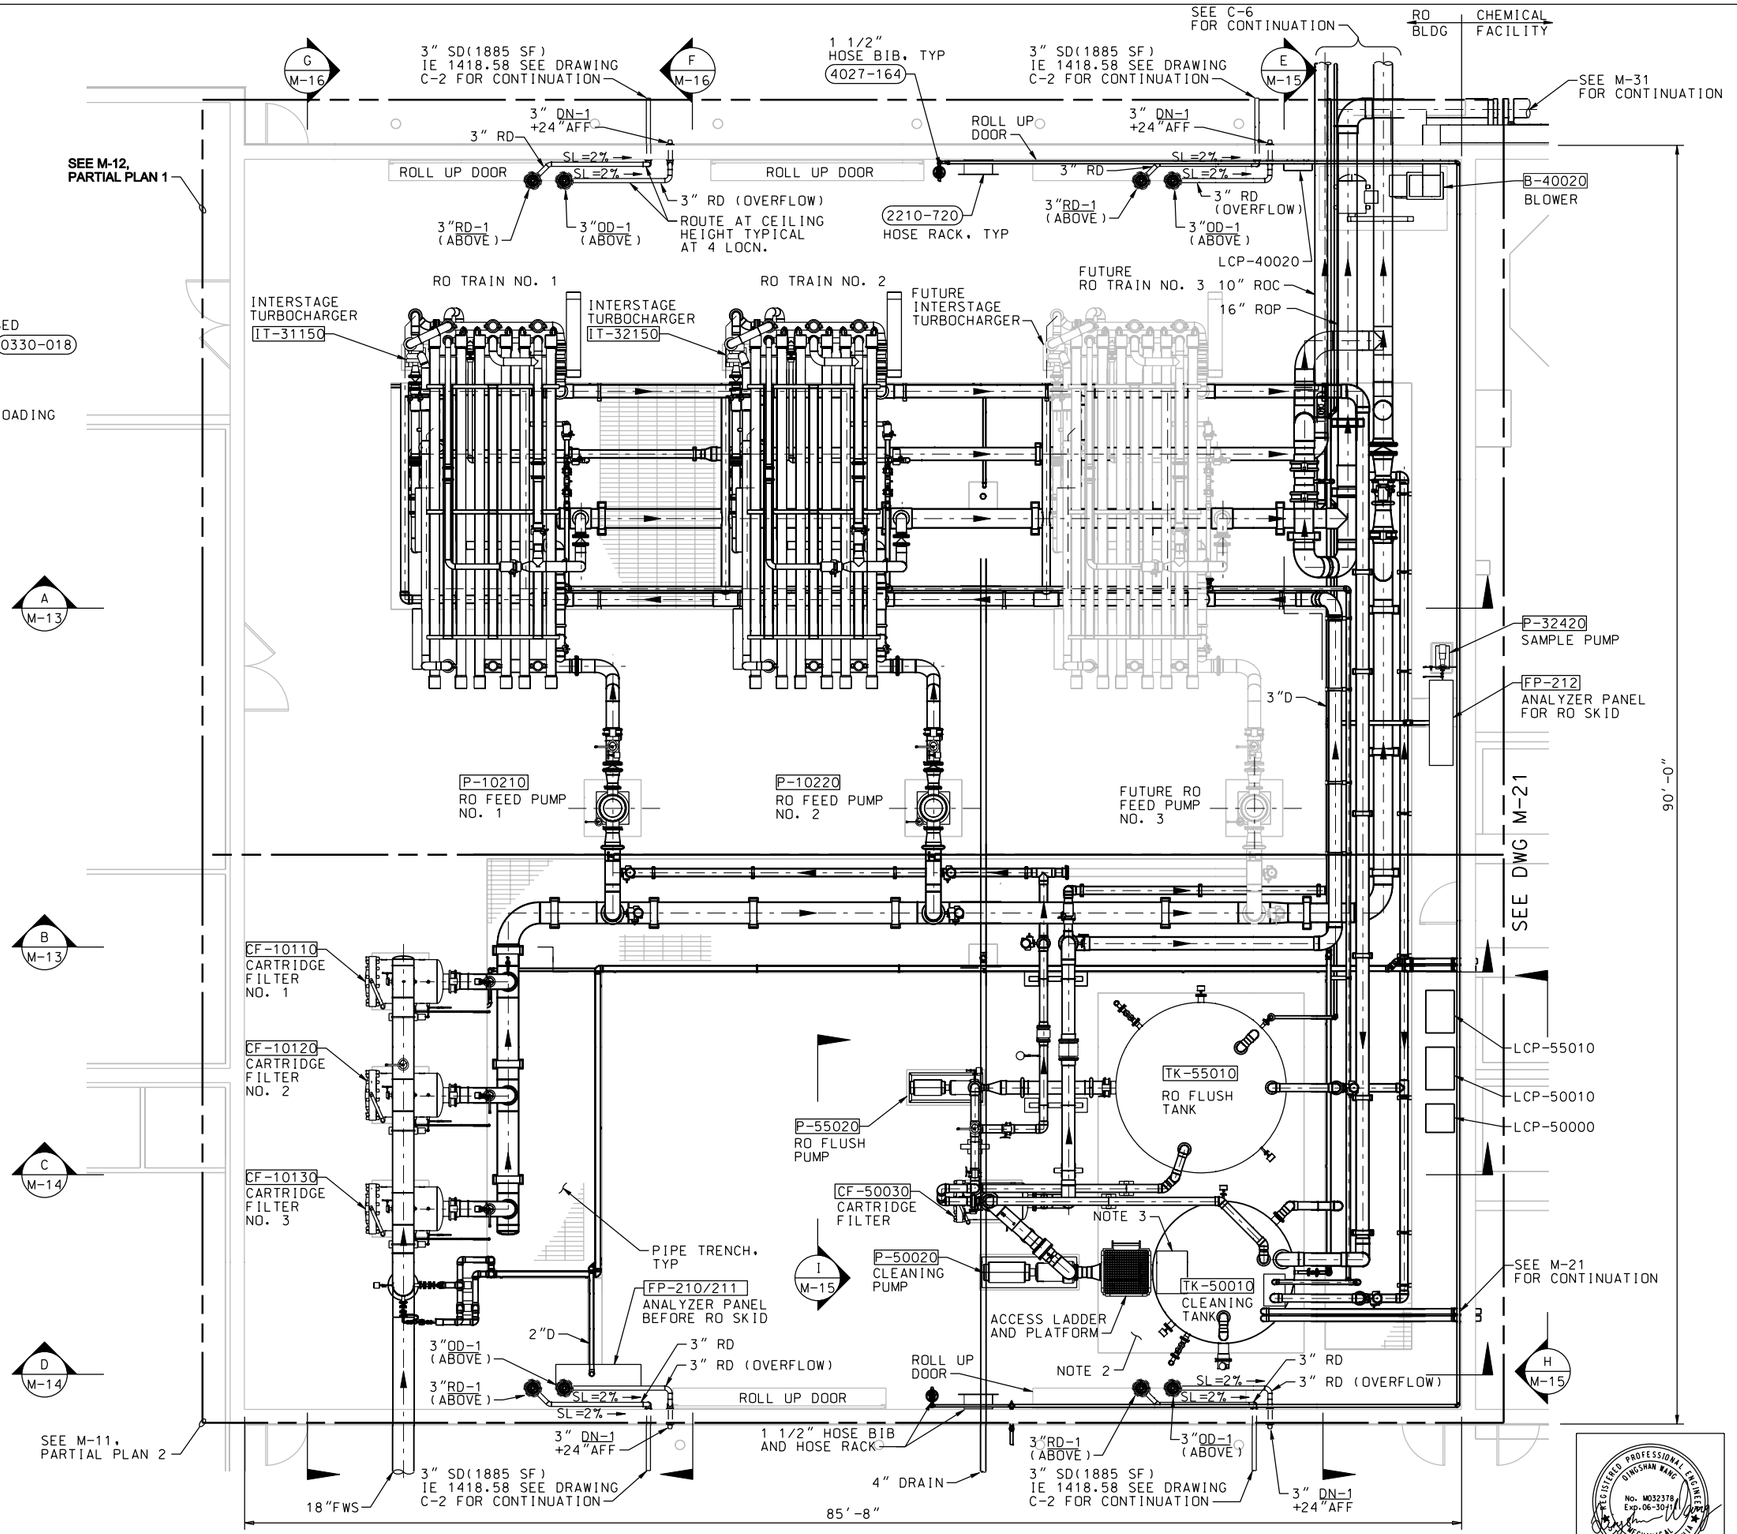


PLAN
SCALE: 3/16" = 1'-0"

REGISTERED PROFESSIONAL ENGINEER QINGSHAN WANG No. M032378 Exp.06-30-11 MECHANICAL STATE OF CALIFORNIA

DATE: 10/05/09

| SYMBOL | DESCRIPTIONS | DATE | APPROVAL |
|---|---|---|---|
| | | | |

REVISIONS

EASTERN MUNICIPAL WATER DISTRICT
PERRIS II DESALINATION FACILITY
PERRIS, CALIFORNIA

**RO BUILDING AREA**
**KEY PLAN**

U.S. ARMY ENGINEER DISTRICT
LOS ANGELES
CORPS OF ENGINEERS

DESIGNED BY: O WANG
DRAWN BY: J WILCOX
CHECKED BY: A NAMEY

CADD FILE NAME: PDFm101d.dgn

SUBMITTED BY:
ART JUNG, P.E.
CHIEF, DESIGN BRANCH

SPEC. NO.: NOT APPLICABLE

L.A. DISTRICT FILE NO. XXX-XXXX

CH2MHILL

SHEET
M-10
96 OF 226
SHEETS

PLOT DATE: 2/19/2010 PLOT TIME: 11:01:37 AM
NDM-SCO:EMWD USACE PERRIS II/ PDFm101d.dgn