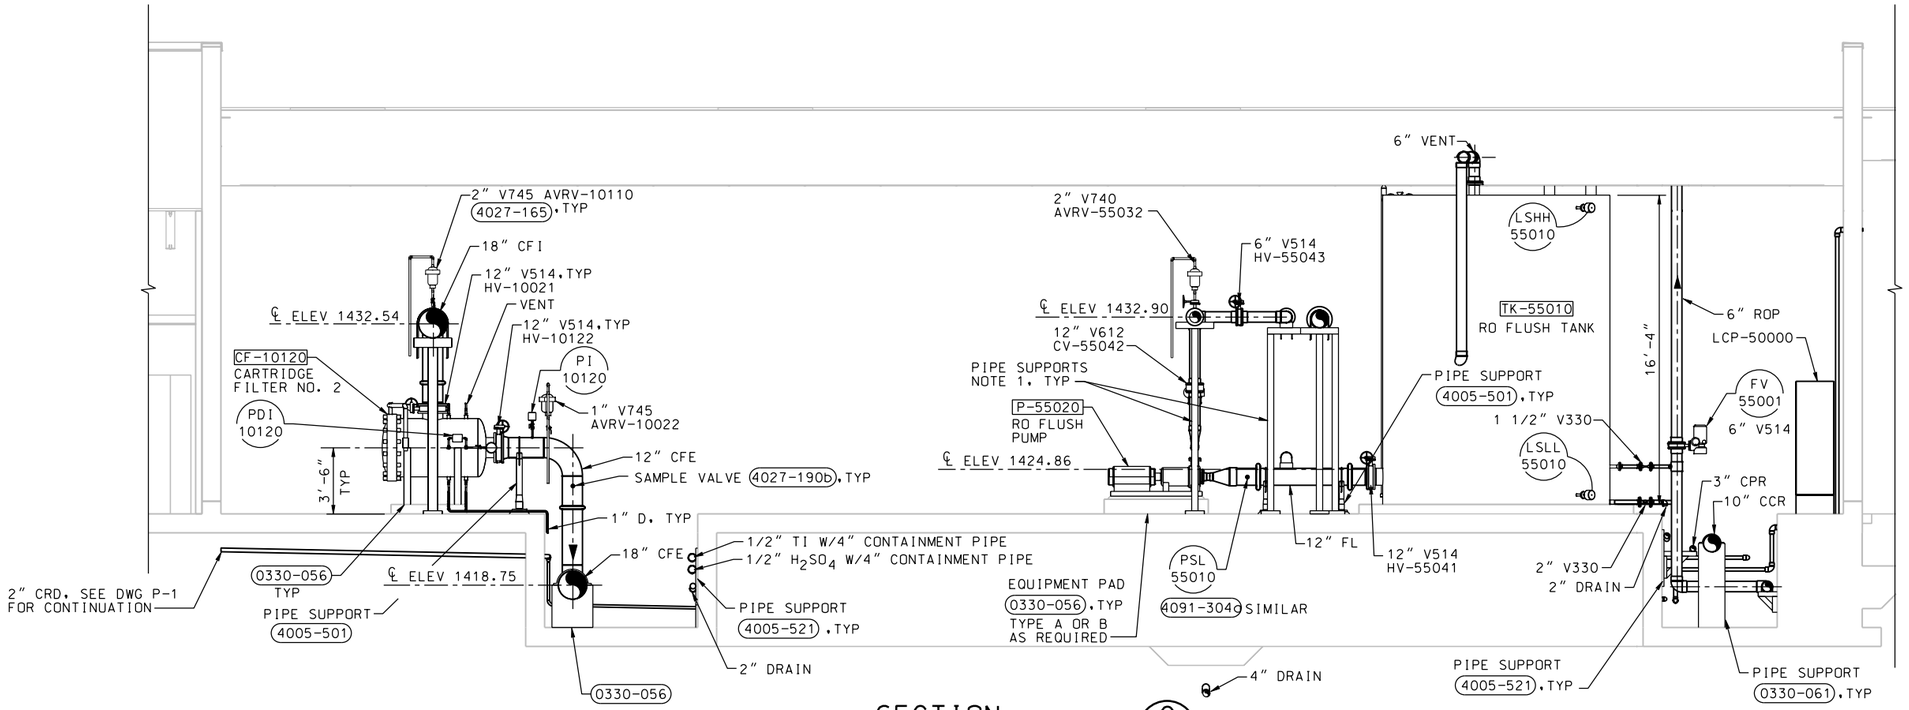

SECTION C
1/4"=1'-0" M-10

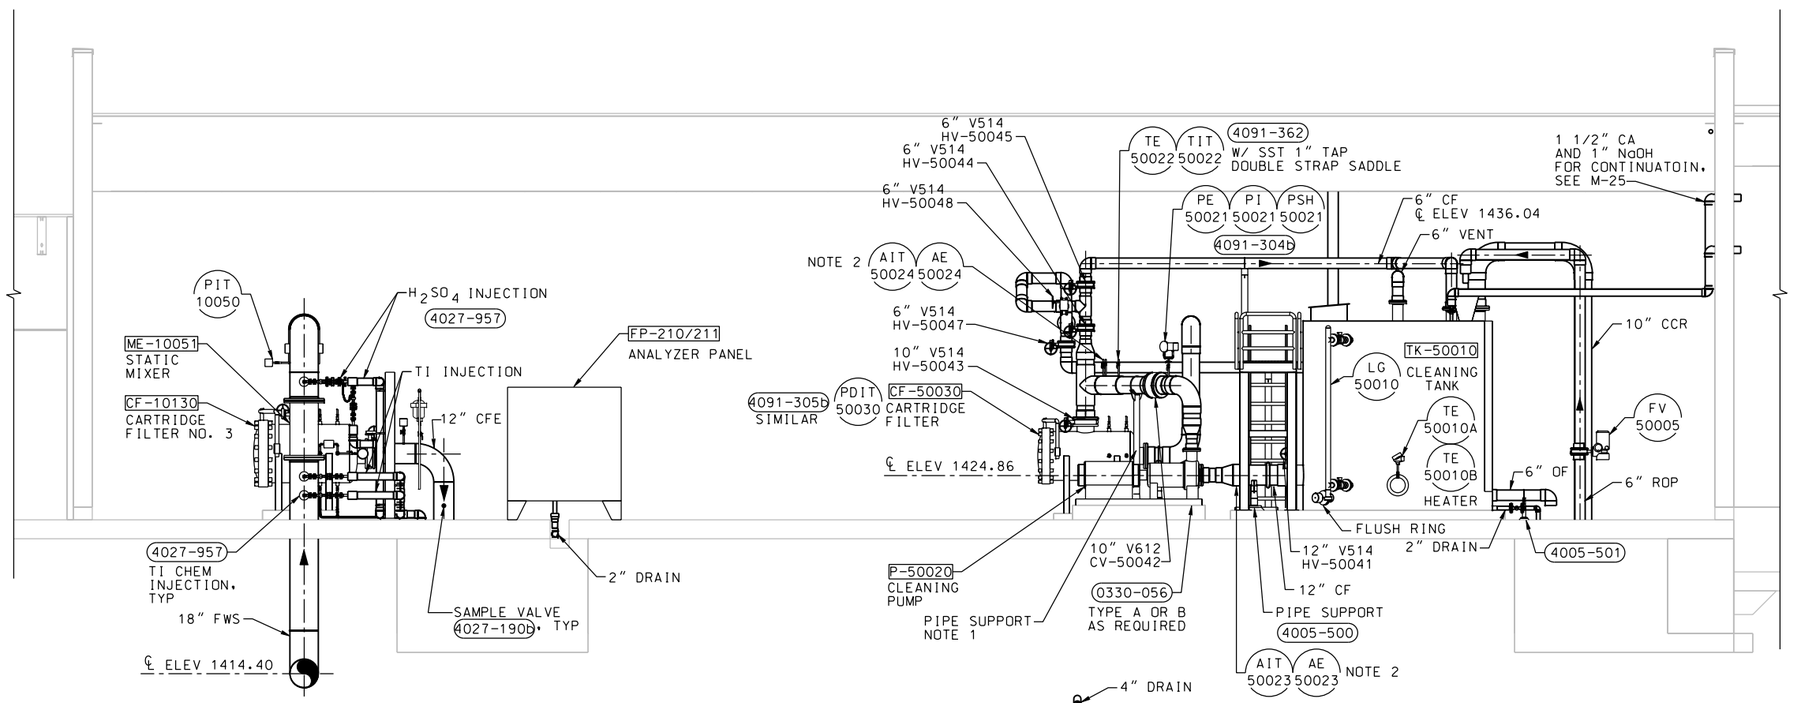

SECTION D
1/4"=1'-0" M-10

NOTE:

1. CONTRACTOR DESIGNED PIPE SUPPORTS SEE SPECIFICATION 40 05 13.
2. MOUNT PER MANUFACTURER'S INSTRUCTIONS. NOZZEL TO BE SST DOUBLE STRAP FITTING, TYP.

REGISTERED PROFESSIONAL ENGINEER
DINGSHAN WANG
No. M032378
Exp. 06-30-11
MECHANICAL
STATE OF CALIFORNIA
DATE: 10/05/09

SYMBOL	DESCRIPTIONS	DATE	APPROVAL

REVISIONS

EASTERN MUNICIPAL WATER DISTRICT
PERRIS II DESALINATION FACILITY
PERRIS, CALIFORNIA

RO BUILDING AREA
SECTIONS 2

DESIGNED BY: Q WANG
DRAWN BY: J WILCOX
CHECKED BY: A NAMEY

U.S. ARMY ENGINEER DISTRICT
LOS ANGELES
CORPS OF ENGINEERS

CADD FILE NAME: PDFm206d.dgn

CH2MHILL

SUBMITTED BY:
ART JUNG, P.E.
CHIEF, DESIGN BRANCH

SPEC. NO.: NOT APPLICABLE

L.A. DISTRICT FILE NO. XXX-XXXX

M-14

SHEET 100 OF 226 SHEETS

NDM-SCO:EMWD USACE PERRIS II/ PDFm206d.dgn PLOT DATE: 2/19/2010 PLOT TIME: 11:02:07 AM