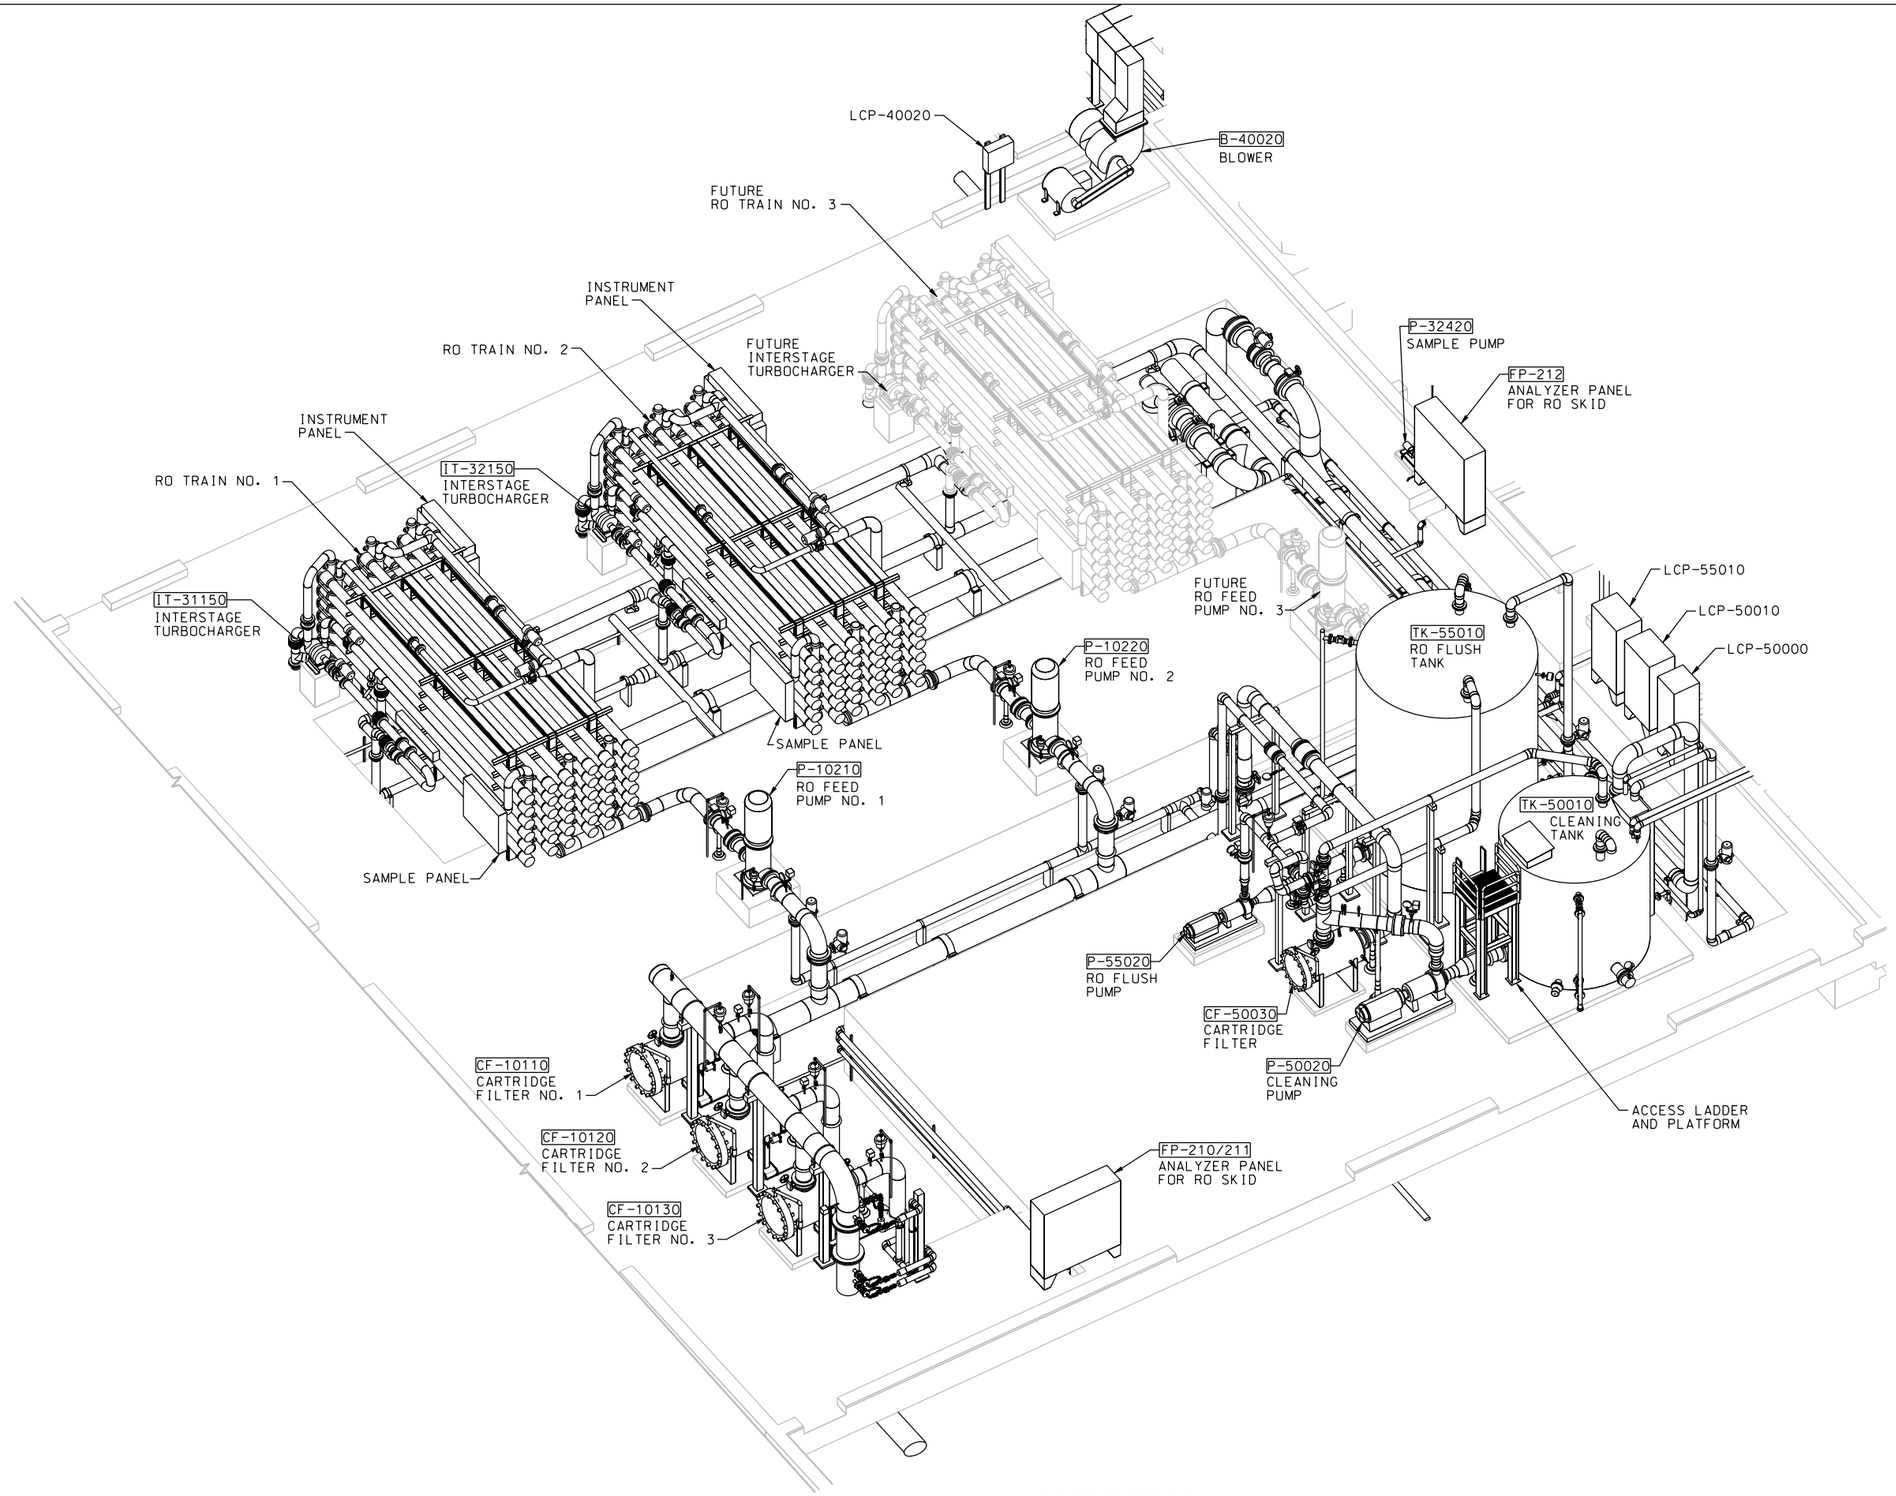

ISOMETRIC
NTS

SYMBOL	DESCRIPTIONS	DATE	APPROVAL
	REVISIONS		

EASTERN MUNICIPAL WATER DISTRICT
PERRIS II DESALINATION FACILITY
PERRIS, CALIFORNIA

RO BUILDING
ISOMETRIC 1

U.S. ARMY ENGINEER DISTRICT
LOS ANGELES
CORPS OF ENGINEERS

DESIGNED BY: Q WANG
DRAWN BY: J WILCOX
CHECKED BY: A NAMEY

CH2MHILL

SUBMITTED BY:
ART JUNG, P.E.
CHIEF, DESIGN BRANCH

SPEC. NO.: : NOT APPLICABLE

CADD FILE NAME: PDFm301d.dgn

L.A. DISTRICT FILE NO. XXX-XXXX

REGISTERED PROFESSIONAL ENGINEER
QINGSHAN WANG
No. M032378
Exp. 06-30-11
MECHANICAL
STATE OF CALIFORNIA

DATE: 10/05/09

M-18

SHEET 104 OF 226 SHEETS

NDM-SCO:EMWD USACE PERRIS II/ PDFm301d.dgn PLOT DATE: 2/19/2010 PLOT TIME: 11:02:30 AM