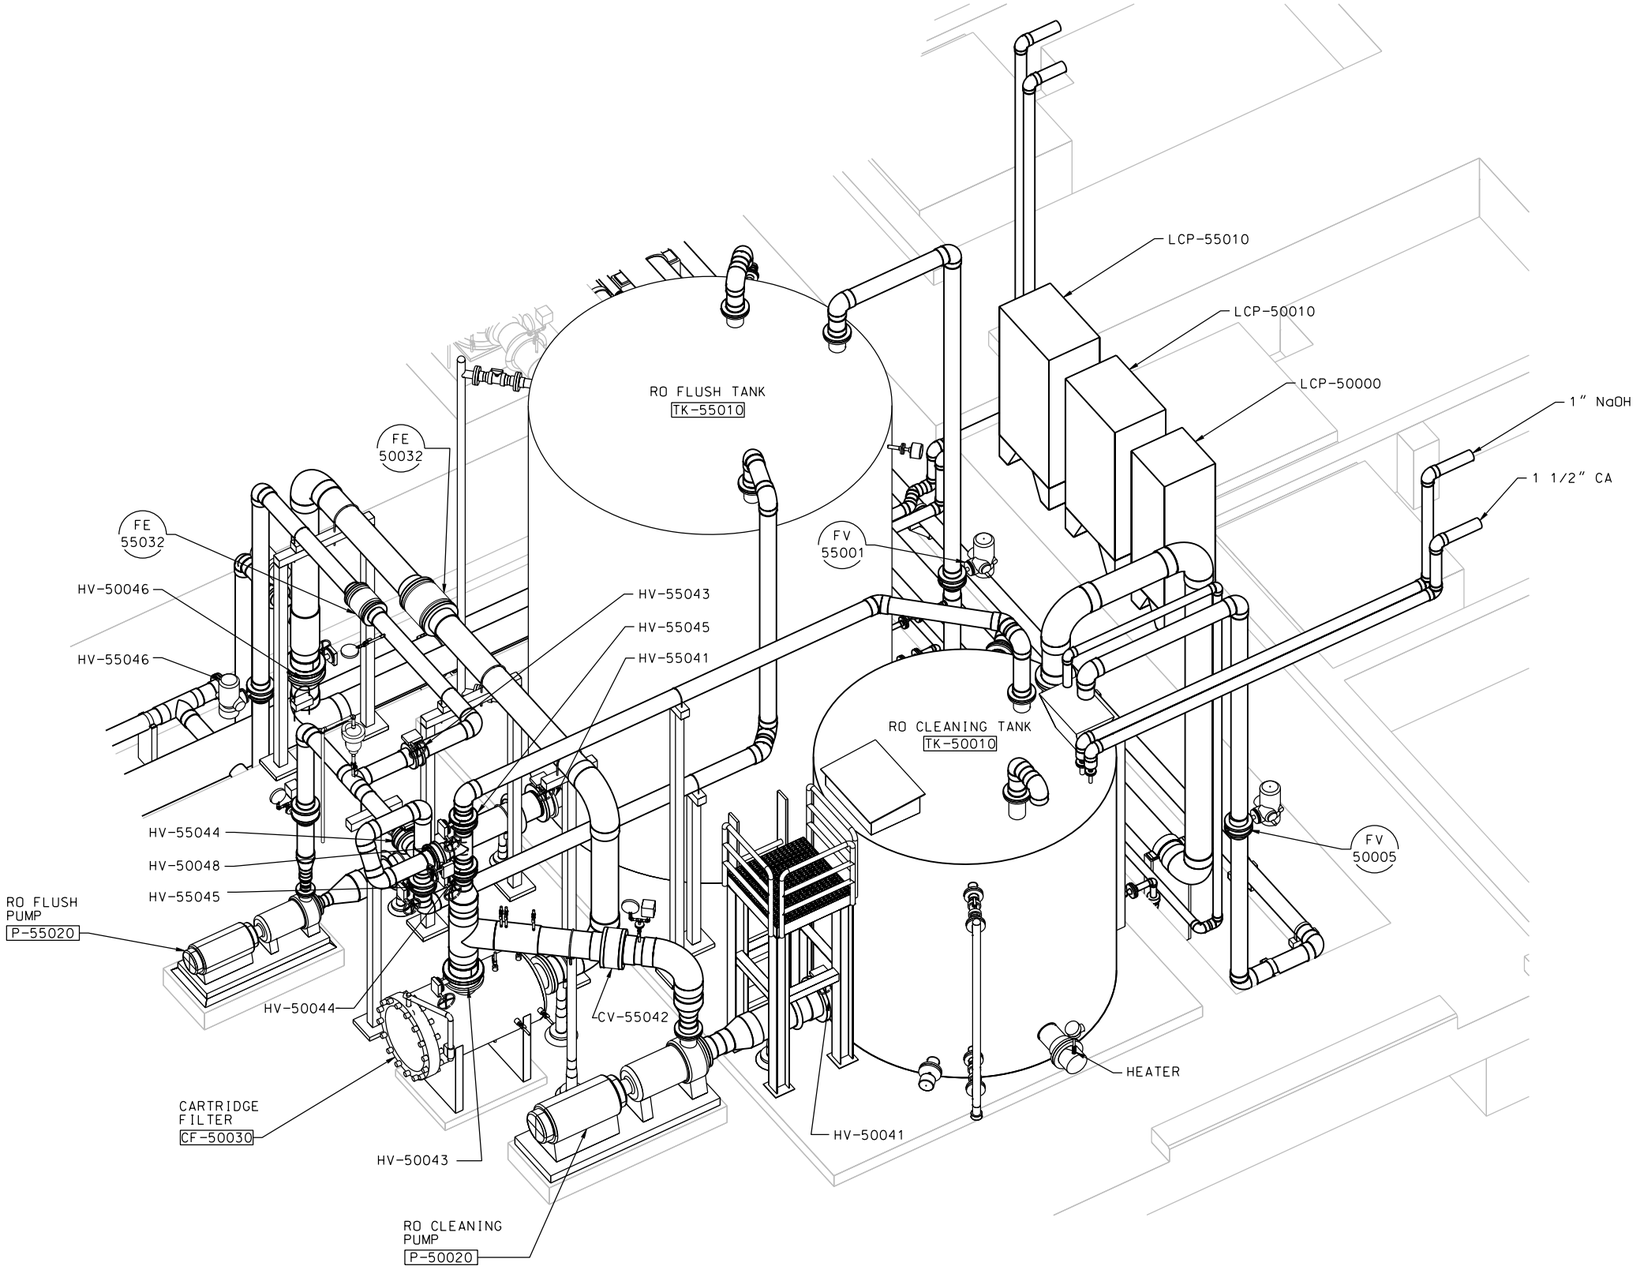

ISOMETRIC

NTS

SYMBOL	DESCRIPTIONS	DATE	APPROVAL

REVISIONS

EASTERN MUNICIPAL WATER DISTRICT
PERRIS II DESALINATION FACILITY
PERRIS, CALIFORNIA

RO BUILDING
ISOMETRIC 2

DESIGNED BY: Q WANG
DRAWN BY: J WILCOX
CHECKED BY: A NAMEY

U.S. ARMY ENGINEER DISTRICT
LOS ANGELES
CORPS OF ENGINEERS

CH2MHILL

SUBMITTED BY:
ART JUNG, P.E.
CHIEF, DESIGN BRANCH

L.A. DISTRICT FILE NO. XXX-XXXX
SPEC. NO.: NOT APPLICABLE
CADD FILE NAME: PDFm315d.dgn

REGISTERED PROFESSIONAL ENGINEER
QINGSHAN WANG
No. M032378
Exp. 06-30-11
MECHANICAL
STATE OF CALIFORNIA

DATE: 10/05/09

M-19

SHEET 105 OF 226 SHEETS

NDM-SCO-EMWD USACE PERRIS II/ PDFm315d.dgn PLOT DATE: 2/19/2010 PLOT TIME: 11:02:37 AM