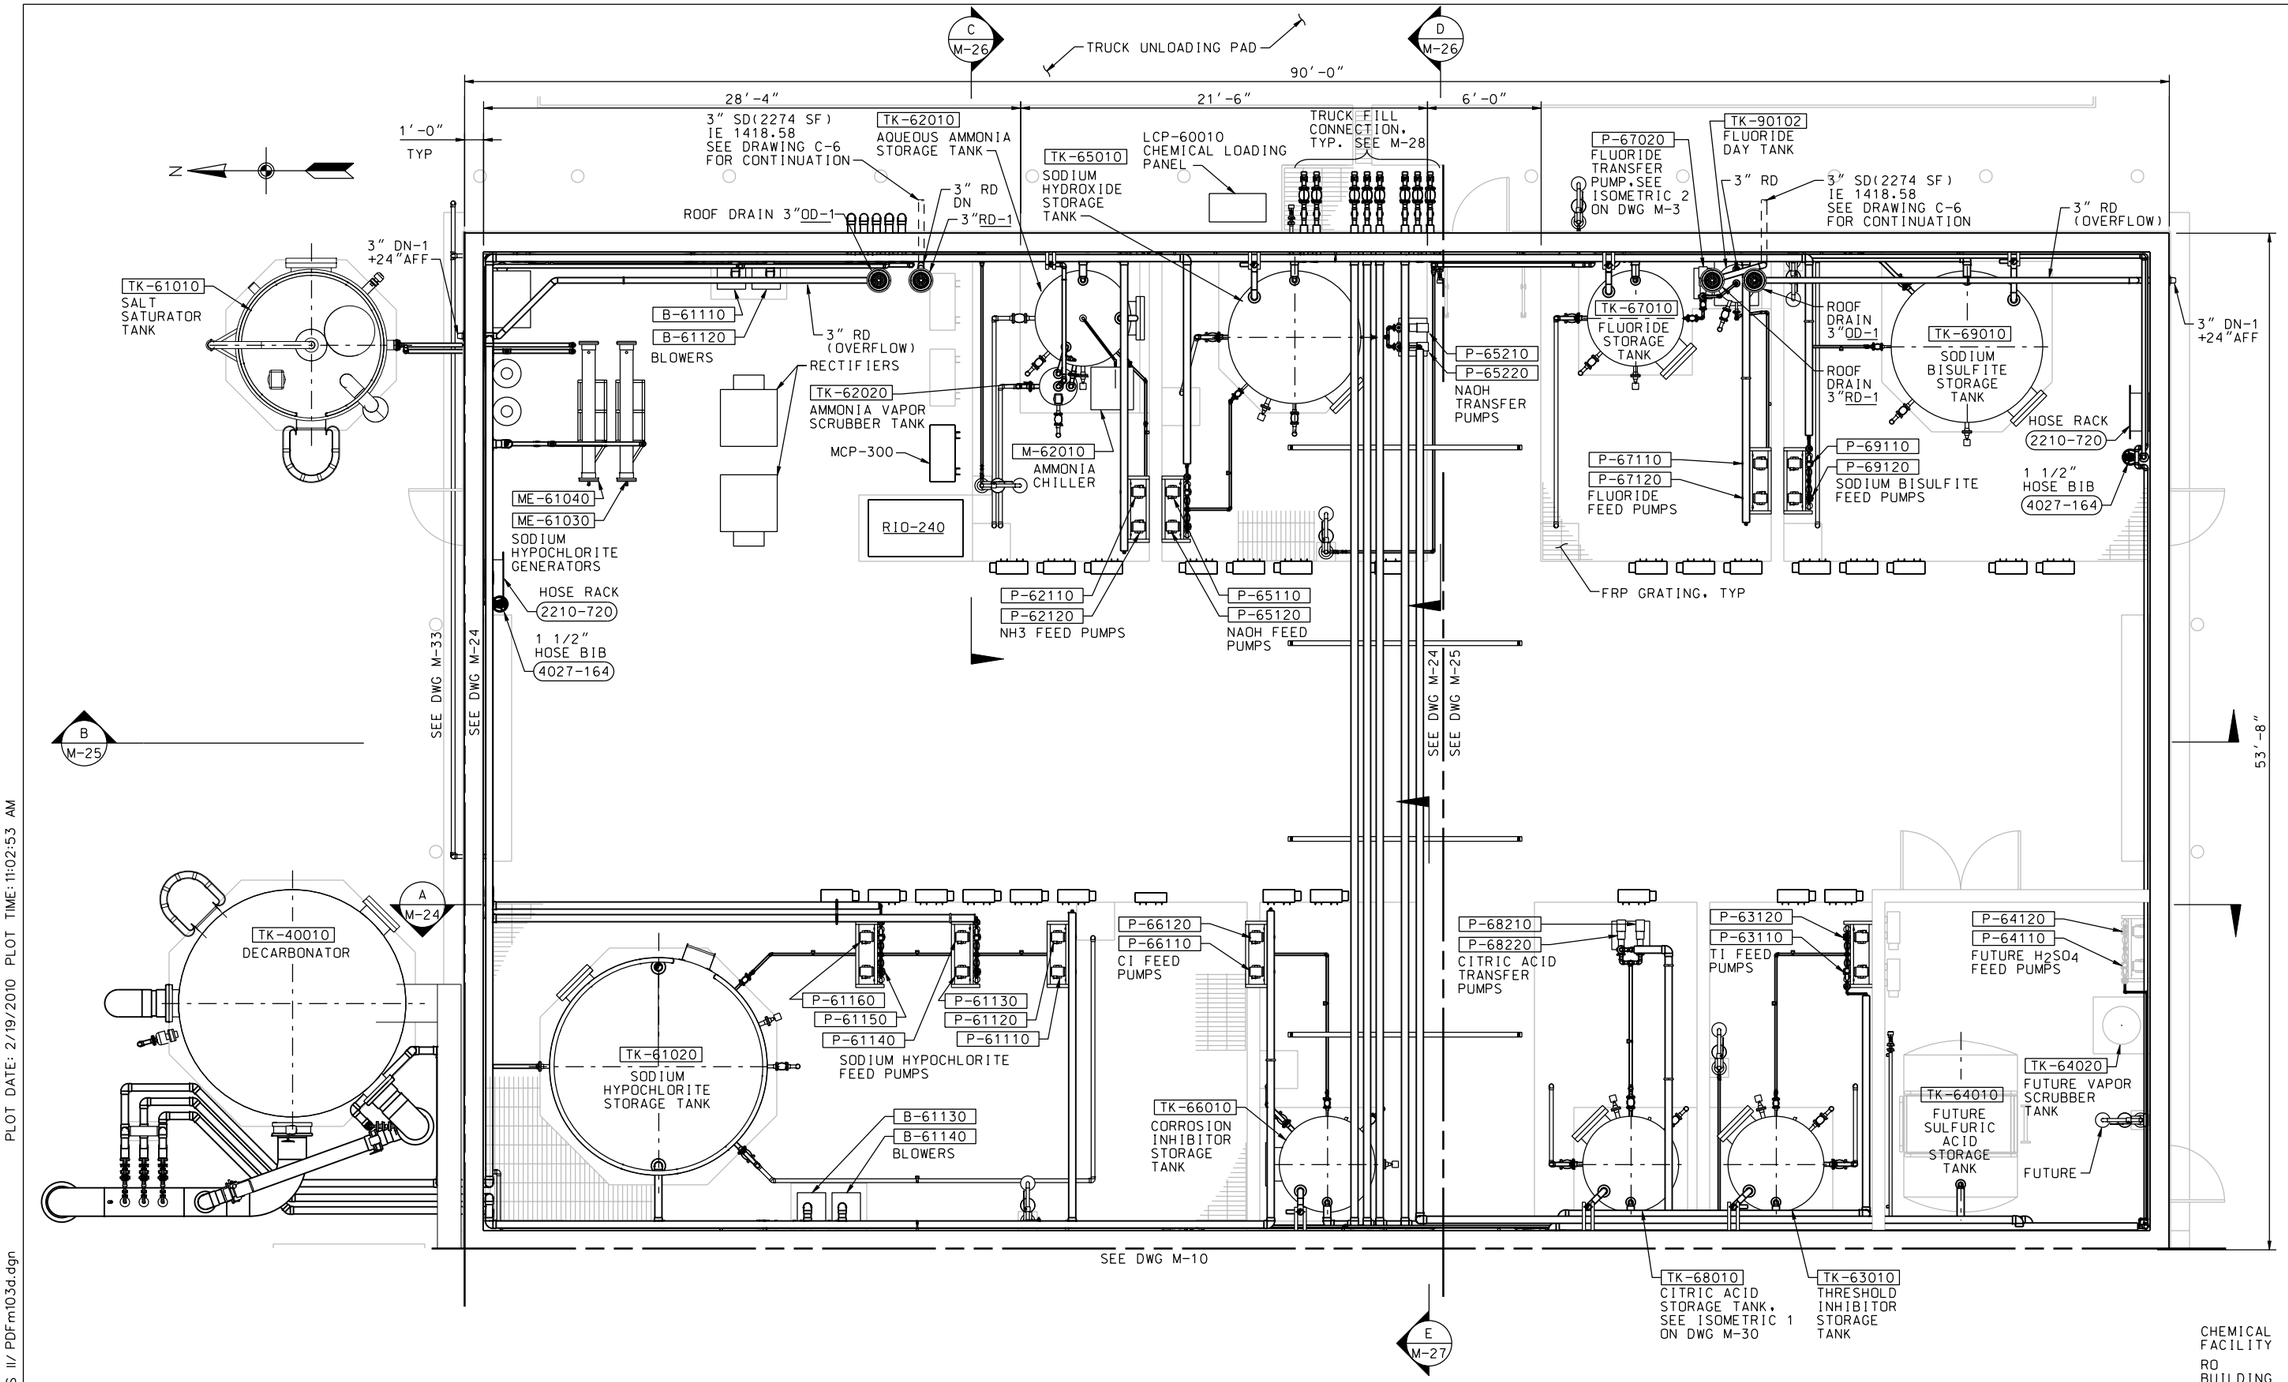

PLAN

SCALE: 1/4" = 1'-0"

SYMBOL	DESCRIPTIONS	DATE	APPROVAL

REVISIONS

EASTERN MUNICIPAL WATER DISTRICT
PERRIS II DESALINATION FACILITY
PERRIS, CALIFORNIA

CHEMICAL STORAGE AREA KEY PLAN

U.S. ARMY ENGINEER DISTRICT
LOS ANGELES
CORPS OF ENGINEERS

DESIGNED BY: Q WANG
DRAWN BY: J WILCOX
CHECKED BY: A NAMEY

CH2MHILL

SUBMITTED BY:
ART JUNG, P.E.
CHIEF, DESIGN BRANCH

CADD FILE NAME: PDFm103d.dgn
SPEC. NO.: NOT APPLICABLE
L.A. DISTRICT FILE NO. XXX-XXXX

REGISTERED PROFESSIONAL ENGINEER SINGSHAN WANG No. M032378 Exp. 06-30-11 MECHANICAL STATE OF CALIFORNIA

DATE: 10/05/09

M-21

SHEET 107 OF 226 SHEETS

PLOT DATE: 2/19/2010 PLOT TIME: 11:02:53 AM

NDM-SCO:EMWD USACE PERRIS II/ PDFm103d.dgn