NOTES:

1. CONNECT VENT FROM CALIBRATION COLUMN AT EACH FEED PUMP SKID TO THEIR CORRESPONDING STORAGE TANK VENT. FIELD ROUTE & SUPPORT PER SPECIFICATION REQUIREMENTS.

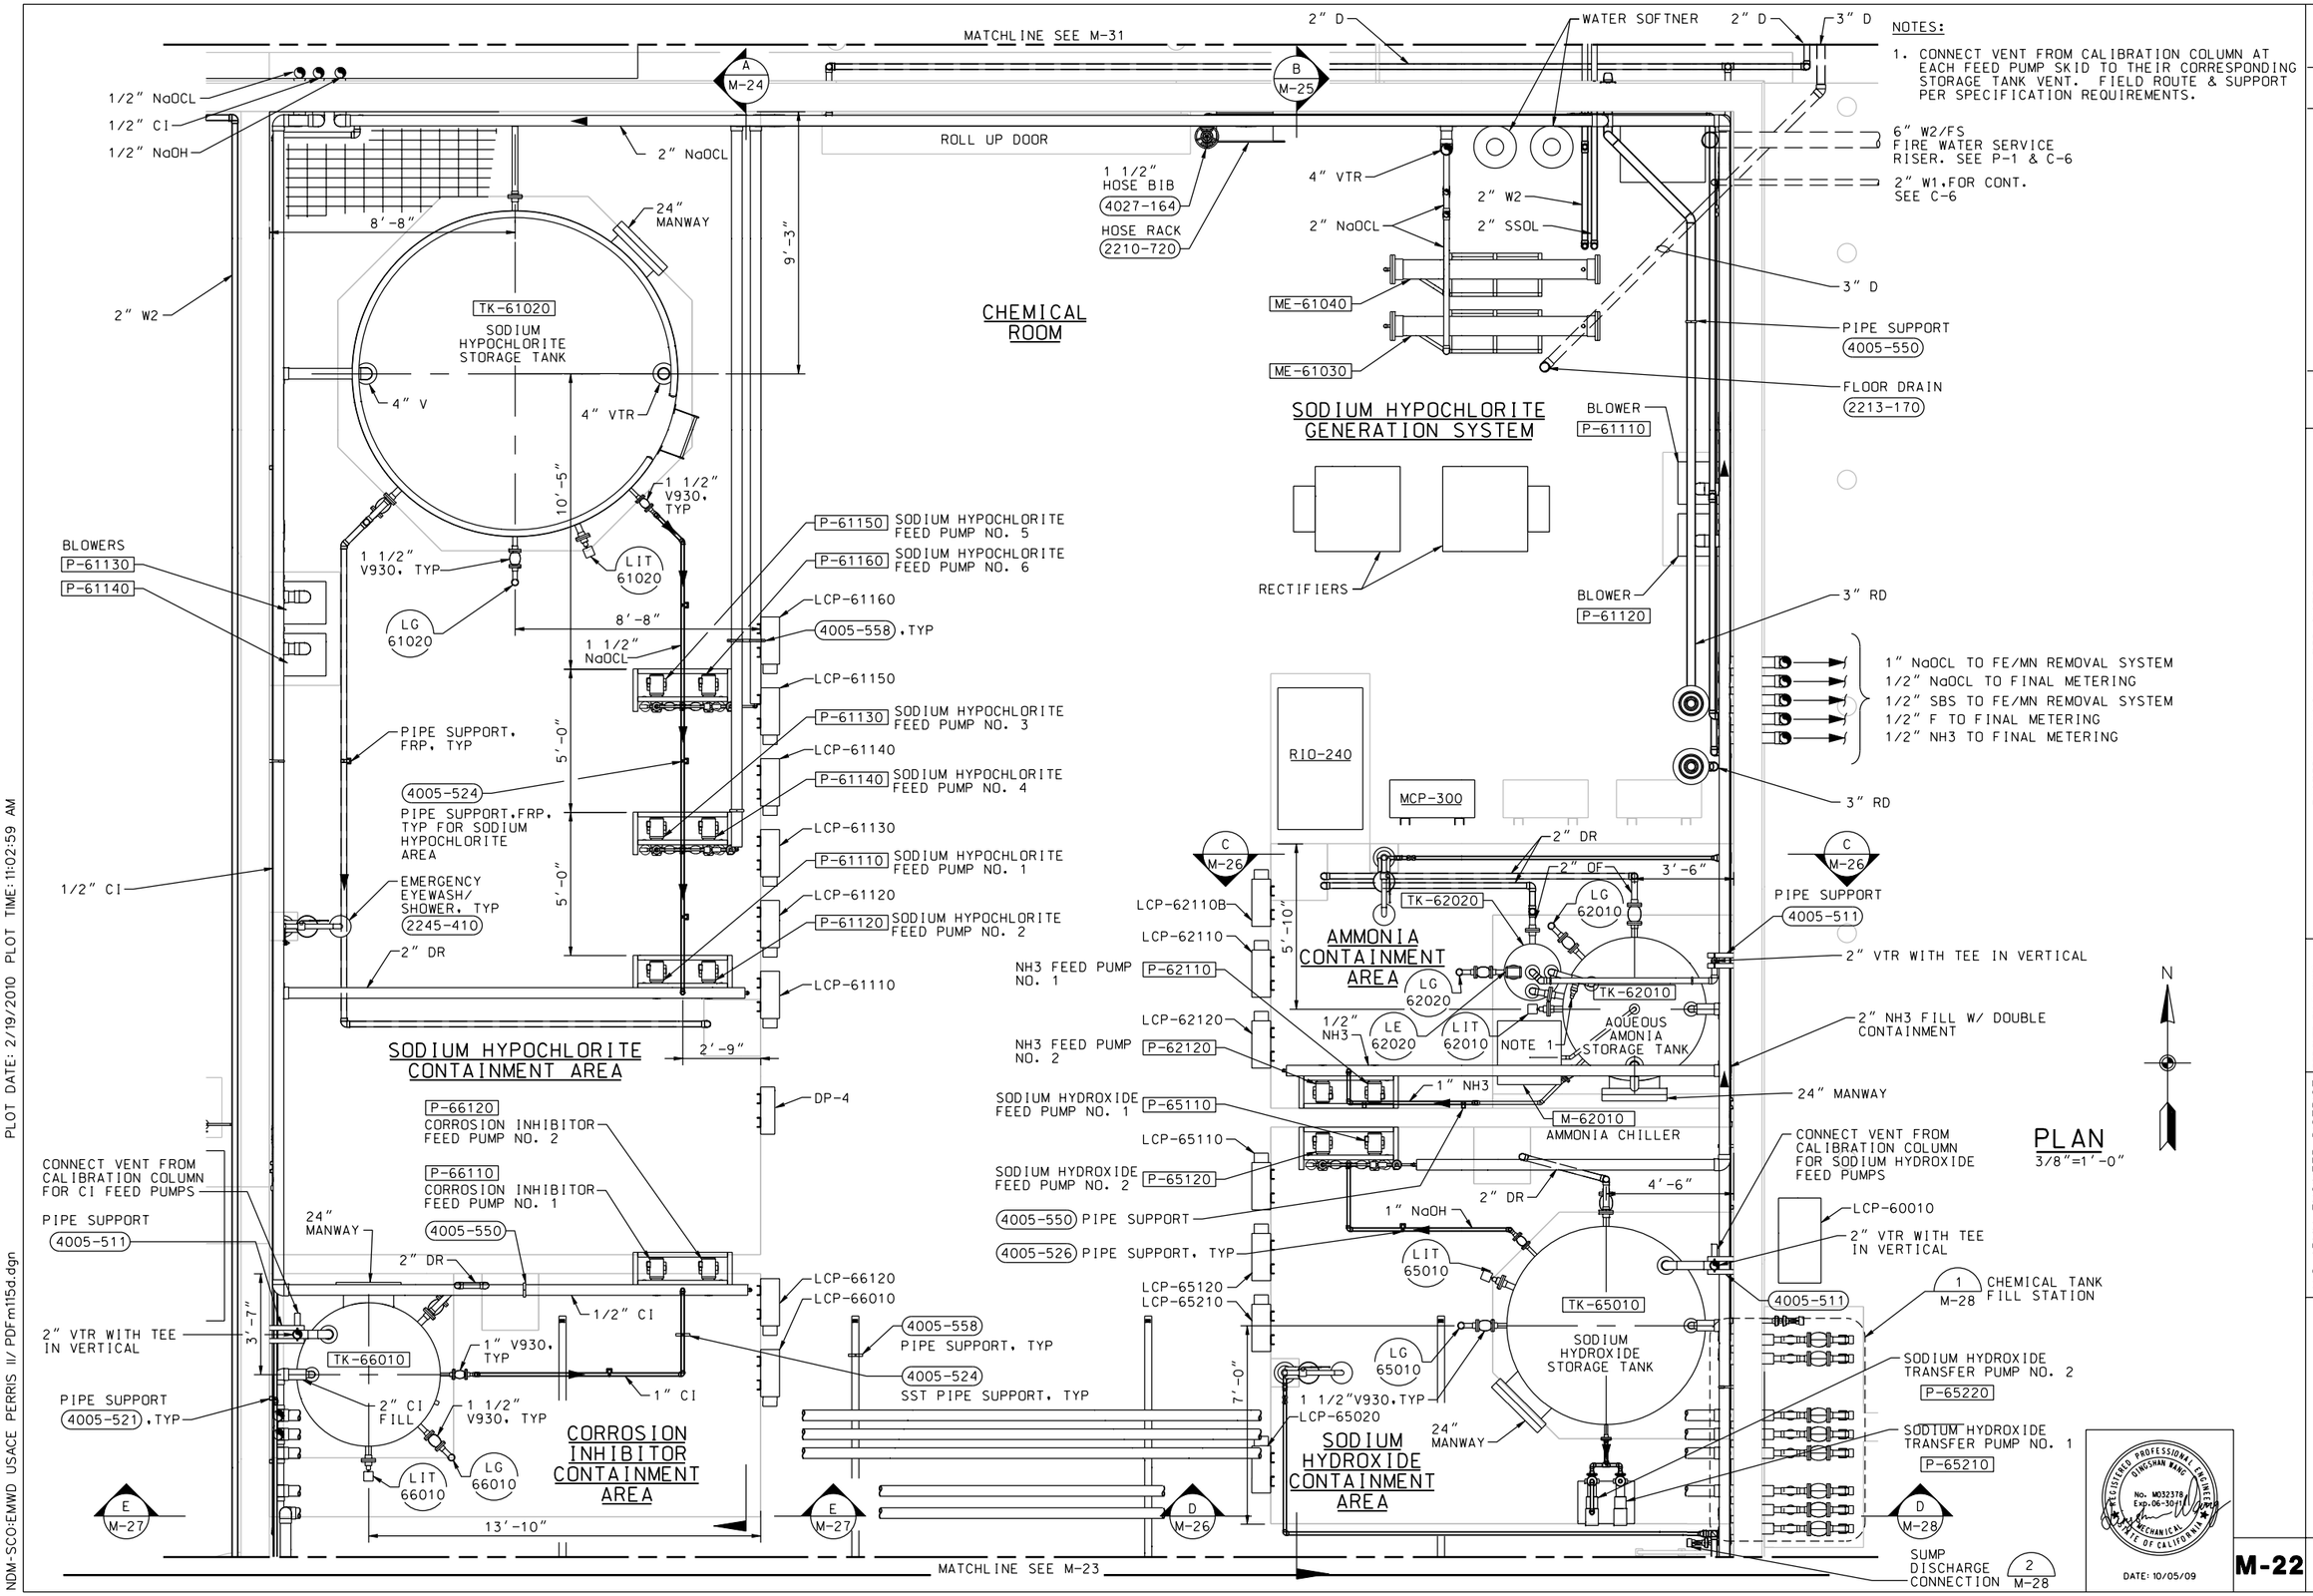

SYMBOL	DESCRIPTIONS	DATE	APPROVAL
	REVISIONS		

EASTERN MUNICIPAL WATER DISTRICT
PERRIS II DESALINATION FACILITY
PERRIS, CALIFORNIA

CHEMICAL STORAGE AREA PARTIAL PLAN 1

U.S. ARMY ENGINEER DISTRICT
LOS ANGELES
CORPS OF ENGINEERS

DESIGNED BY: Q WANG
DRAWN BY: J WILCOX
CHECKED BY: A NAMEY

CH2MHILL

SUBMITTED BY: ART JUNG, P.E. CHIEF, DESIGN BRANCH

SPEC. NO.: NOT APPLICABLE

CADD FILE NAME: PDFm115d.dgn

L.A. DISTRICT FILE NO. XXX-XXXX

DATE: 10/05/09

M-22

SHEET 108 OF 226 SHEETS

PLOT DATE: 2/19/2010 PLOT TIME: 11:02:59 AM

NDM-SCO:EMWD USACE PERRIS II/ PDFm115d.dgn