NOTES:

1. CONNECT VENT FROM DAY TANK (IF APPLICABLE) AND CALIBRATION COLUMN AT EACH FEED PUMP SKID TO THEIR CORRESPONDING STORAGE TANK VENT. FIELD ROUTE & SUPPORT PER SPECIFICATION REQUIREMENTS.
2. CONNECT VENT FROM DAY TANK (IF APPLICABLE) AND CALIBRATION COLUMN AT CORRESPONDING CHEMICAL FEED PUMP SKID.

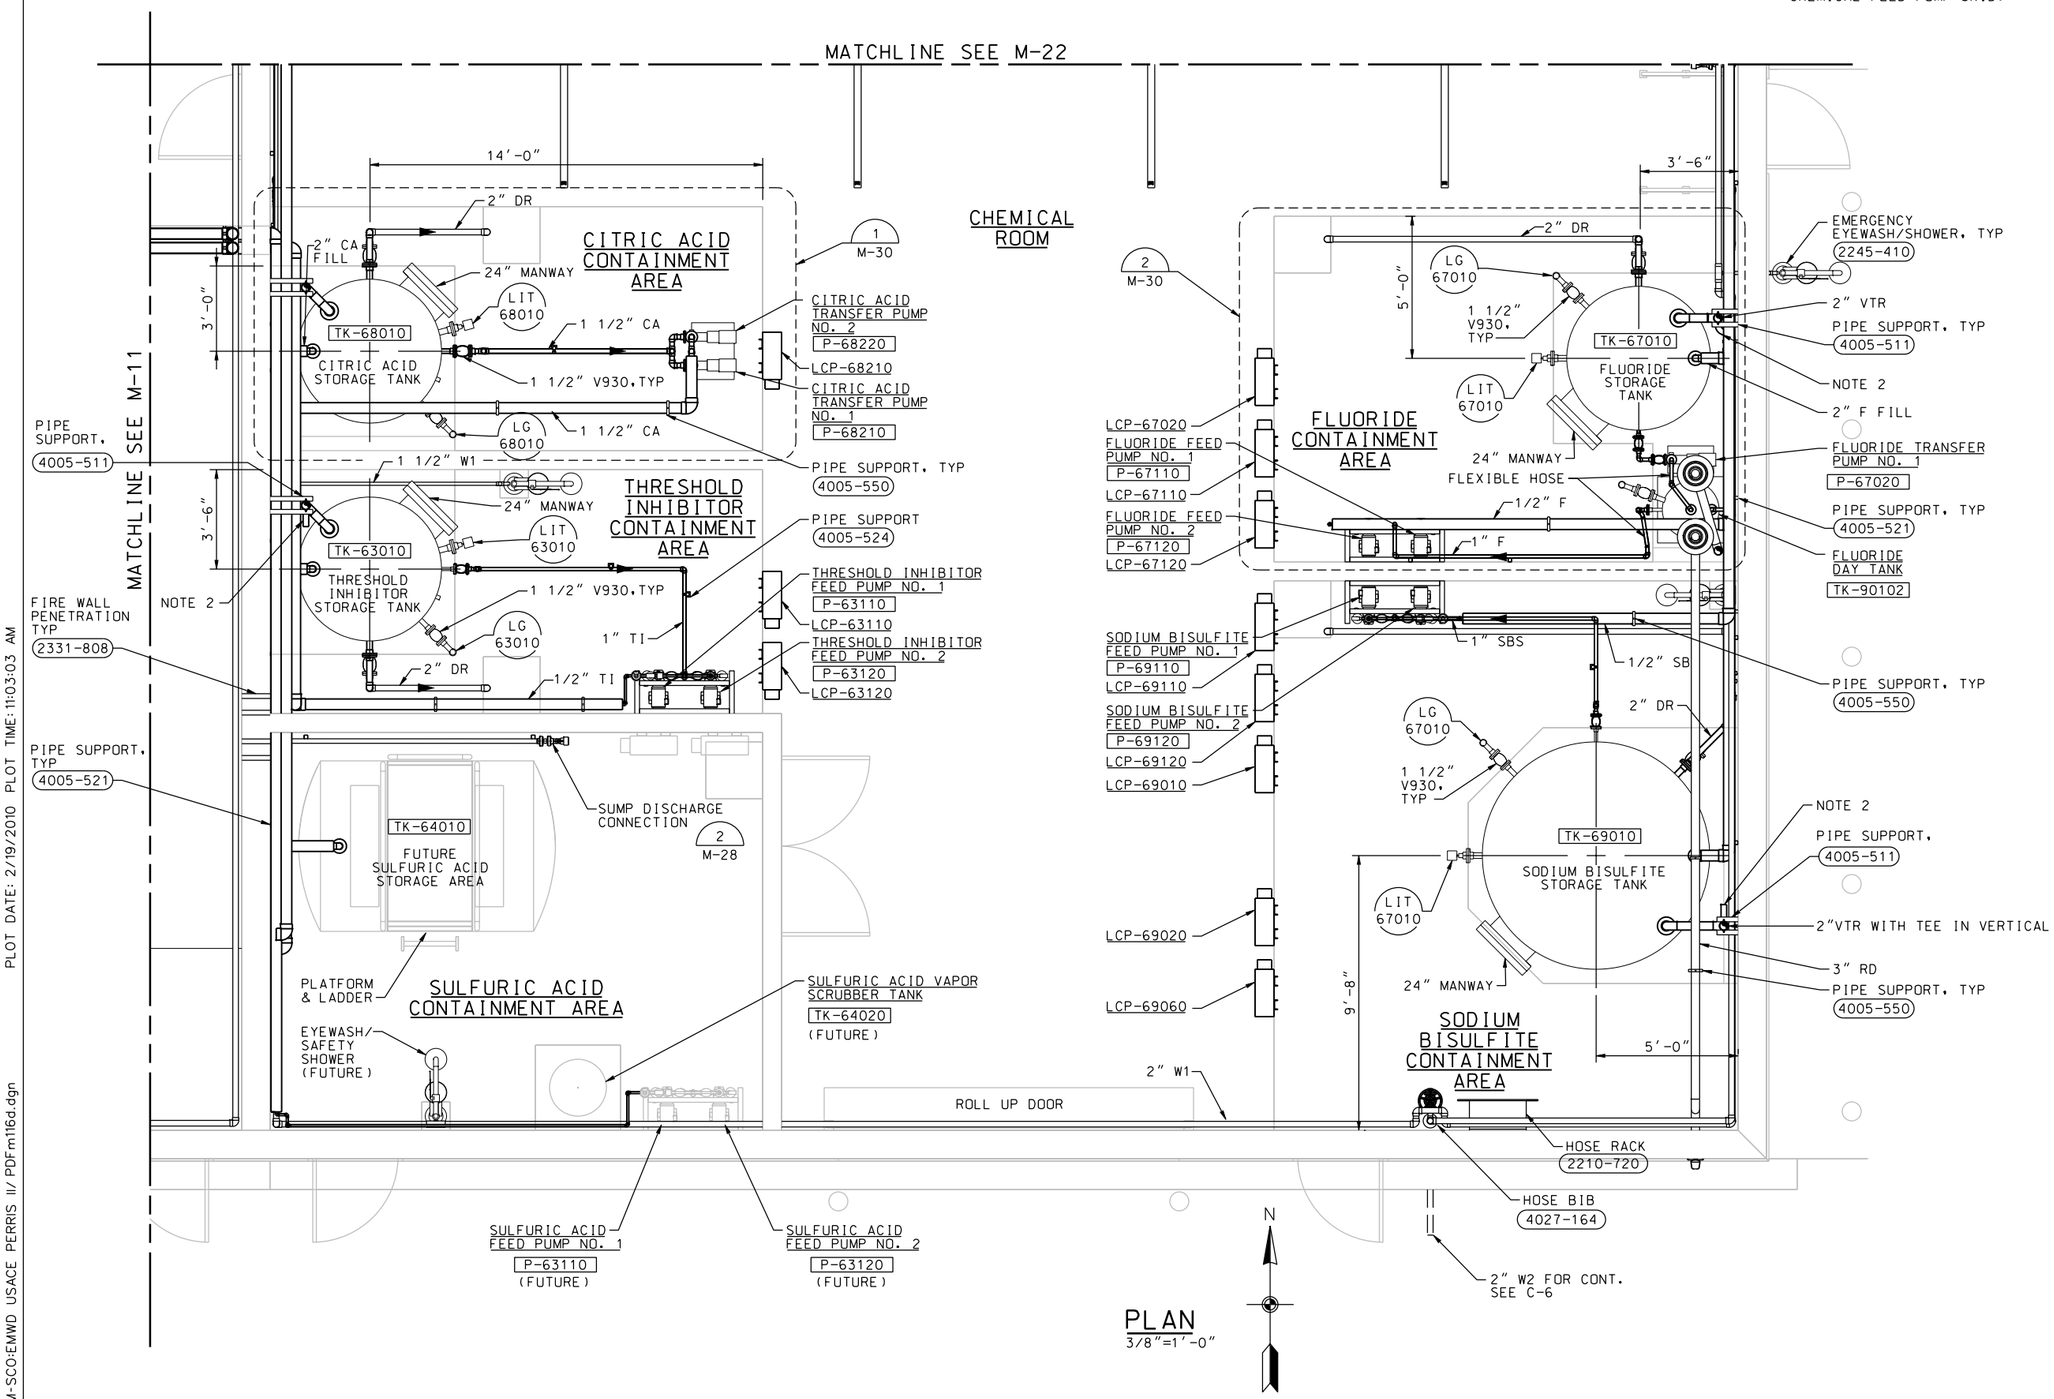

PLAN
3/8"=1'-0"

SYMBOL	DESCRIPTIONS	DATE	APPROVAL

REVISIONS

EASTERN MUNICIPAL WATER DISTRICT
PERRIS II DESALINATION FACILITY
PERRIS, CALIFORNIA

CHEMICAL STORAGE AREA
PARTIAL PLAN 2

DESIGNED BY: Q WANG
DRAWN BY: J WILCOX
CHECKED BY: A NAMEY

U.S. ARMY ENGINEER DISTRICT
LOS ANGELES
CORPS OF ENGINEERS

CADD FILE NAME: PDFm116d.dgn

CH2MHILL

SUBMITTED BY:
ART JUNG, P.E.
CHIEF, DESIGN BRANCH

SPEC. NO.: NOT APPLICABLE

L.A. DISTRICT FILE NO. XXX-XXXX

REGISTERED PROFESSIONAL ENGINEER
SINGSHAN WANG
No. M032378
Exp. 06-30-11
MECHANICAL
STATE OF CALIFORNIA

DATE: 10/05/09

M-23

SHEET 109 OF 226 SHEETS

NDM-SCO:EMWD USACE PERRIS II/ PDFm116d.dgn PLOT DATE: 2/19/2010 PLOT TIME: 11:03:03 AM