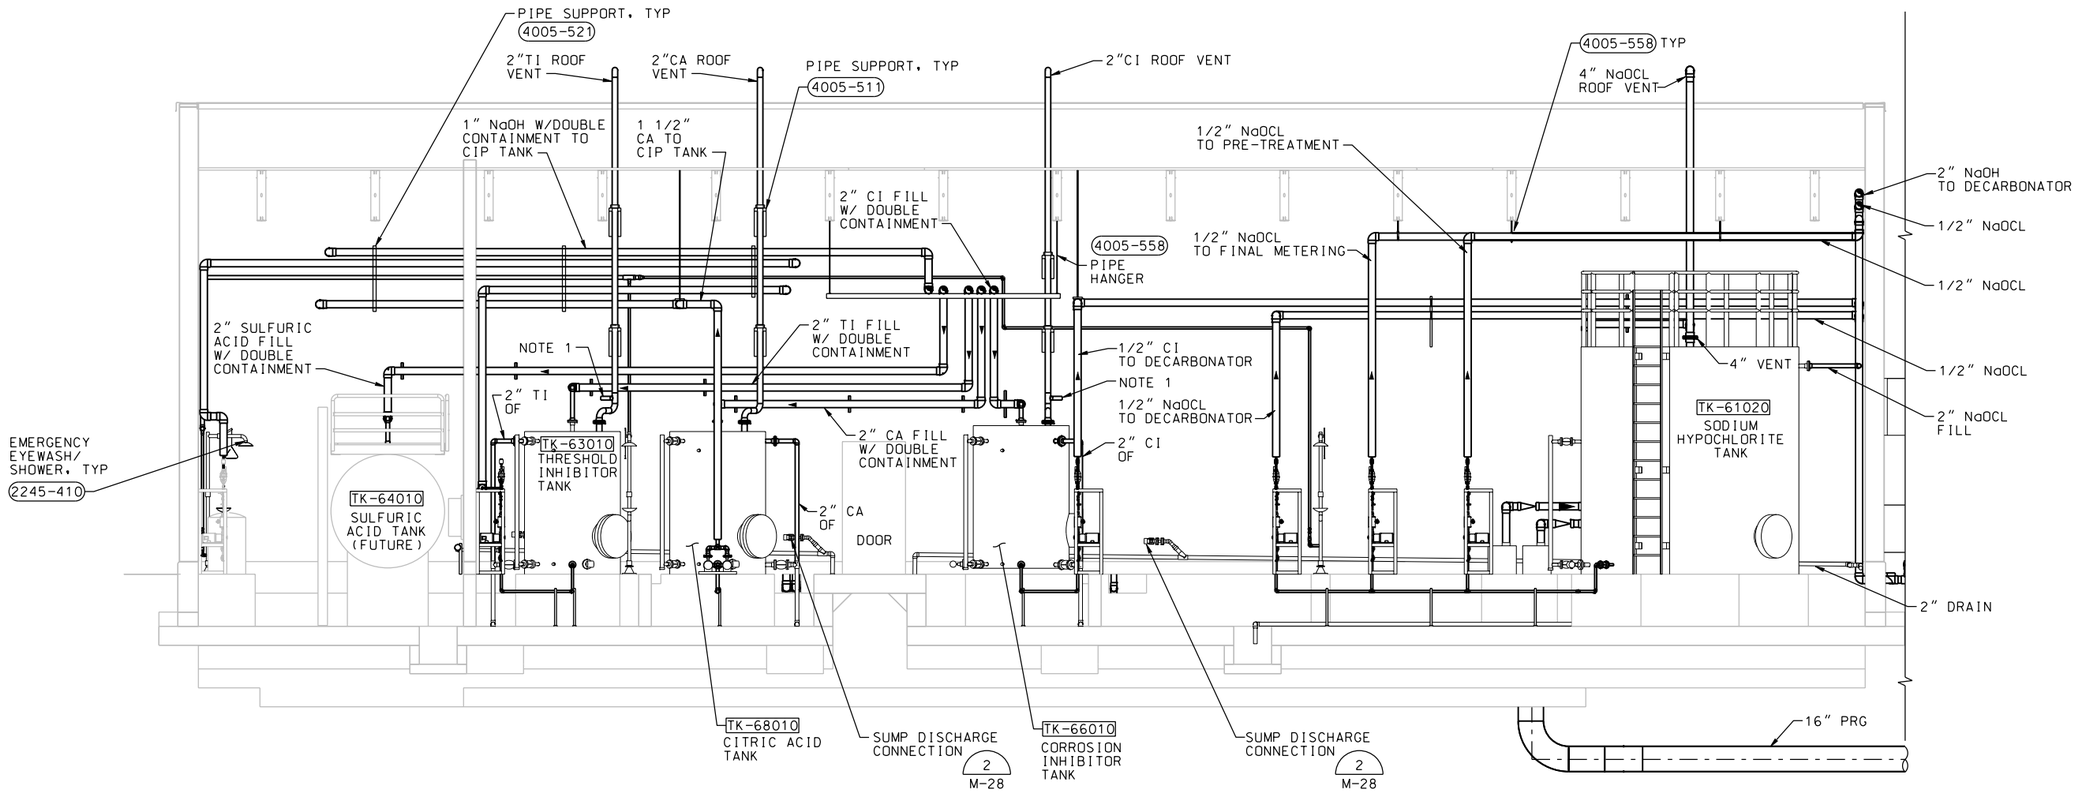

SECTION A M-21
SCALE: 1/4" = 1'-0"

NOTES:

1. FROM CORRESPONDING CHEMICAL FEED PUMP SKID CALIBRATION COLUMN VENT, WHICH SHALL BE FIELD ROUTED & SUPPORTED BY CONTRACTOR PER SPECIFICATION REQUIREMENTS.

REGISTERED PROFESSIONAL ENGINEER SIMISHAN WANG No. M032378 Exp.06-30-11 MECHANICAL STATE OF CALIFORNIA
DATE: 10/05/09

SYMBOL	DESCRIPTIONS	DATE	APPROVAL

REVISIONS

EASTERN MUNICIPAL WATER DISTRICT
PERRIS II DESALINATION FACILITY
PERRIS, CALIFORNIA

CHEMICAL STORAGE AREA SECTIONS 1

U.S. ARMY ENGINEER DISTRICT
LOS ANGELES
CORPS OF ENGINEERS

DESIGNED BY: Q WANG
DRAWN BY: J WILCOX
CHECKED BY: A NAMEY

CH2MHILL

SUBMITTED BY: ART JUNG, P.E.
CHIEF, DESIGN BRANCH

SPEC. NO.: NOT APPLICABLE

CADD FILE NAME: PDFm309d.dgn

L.A. DISTRICT FILE NO. XXX-XXXX

M-24

SHEET 110 OF 226 SHEETS

PLOT DATE: 2/19/2010 PLOT TIME: 11:03:07 AM

NDM-SCO:EMWD USACE PERRIS II/ PDFm309d.dgn