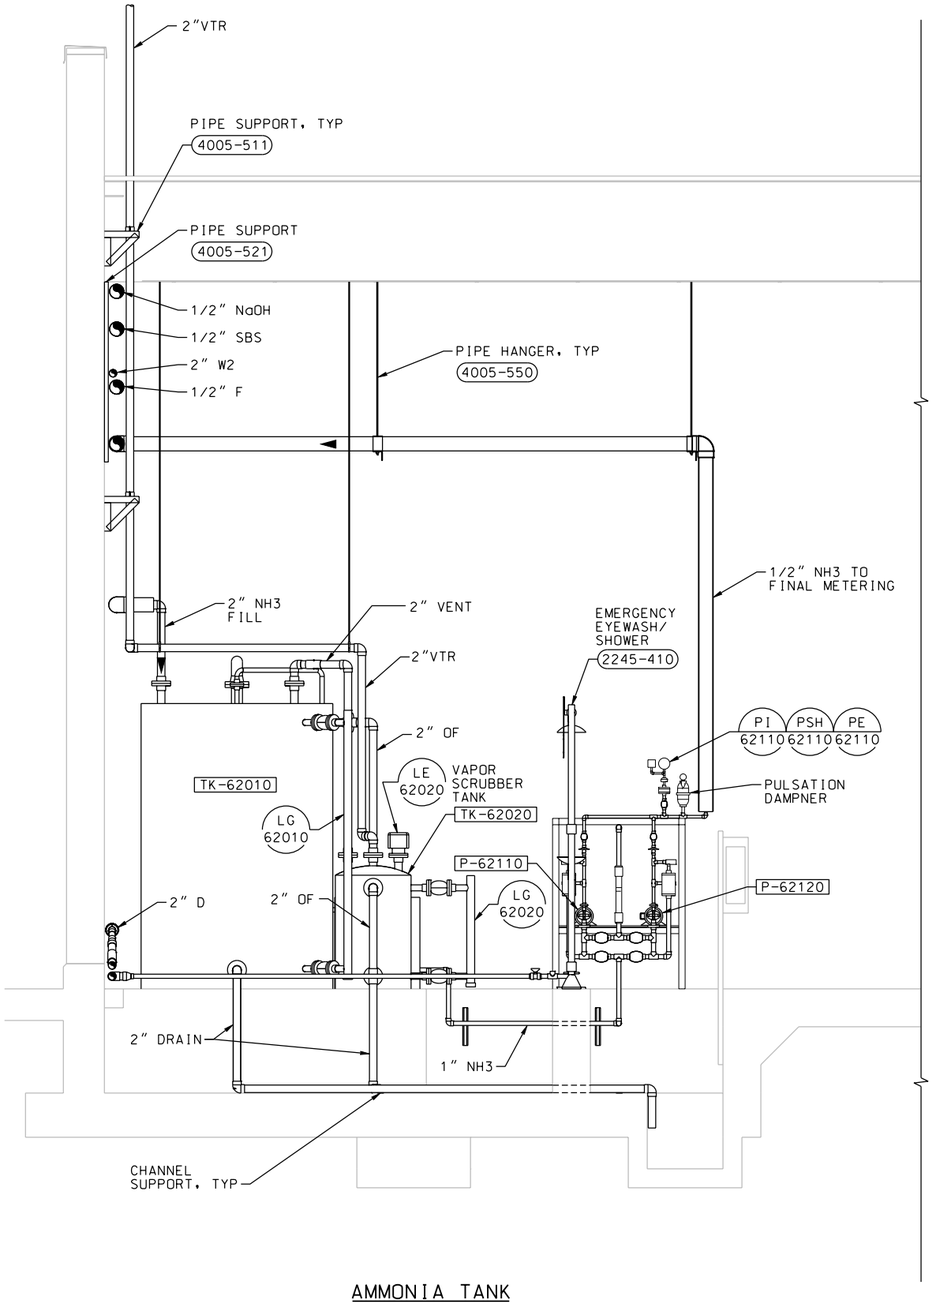

AMMONIA TANK

SECTION C
SCALE: 1/2" = 1'-0" M-22

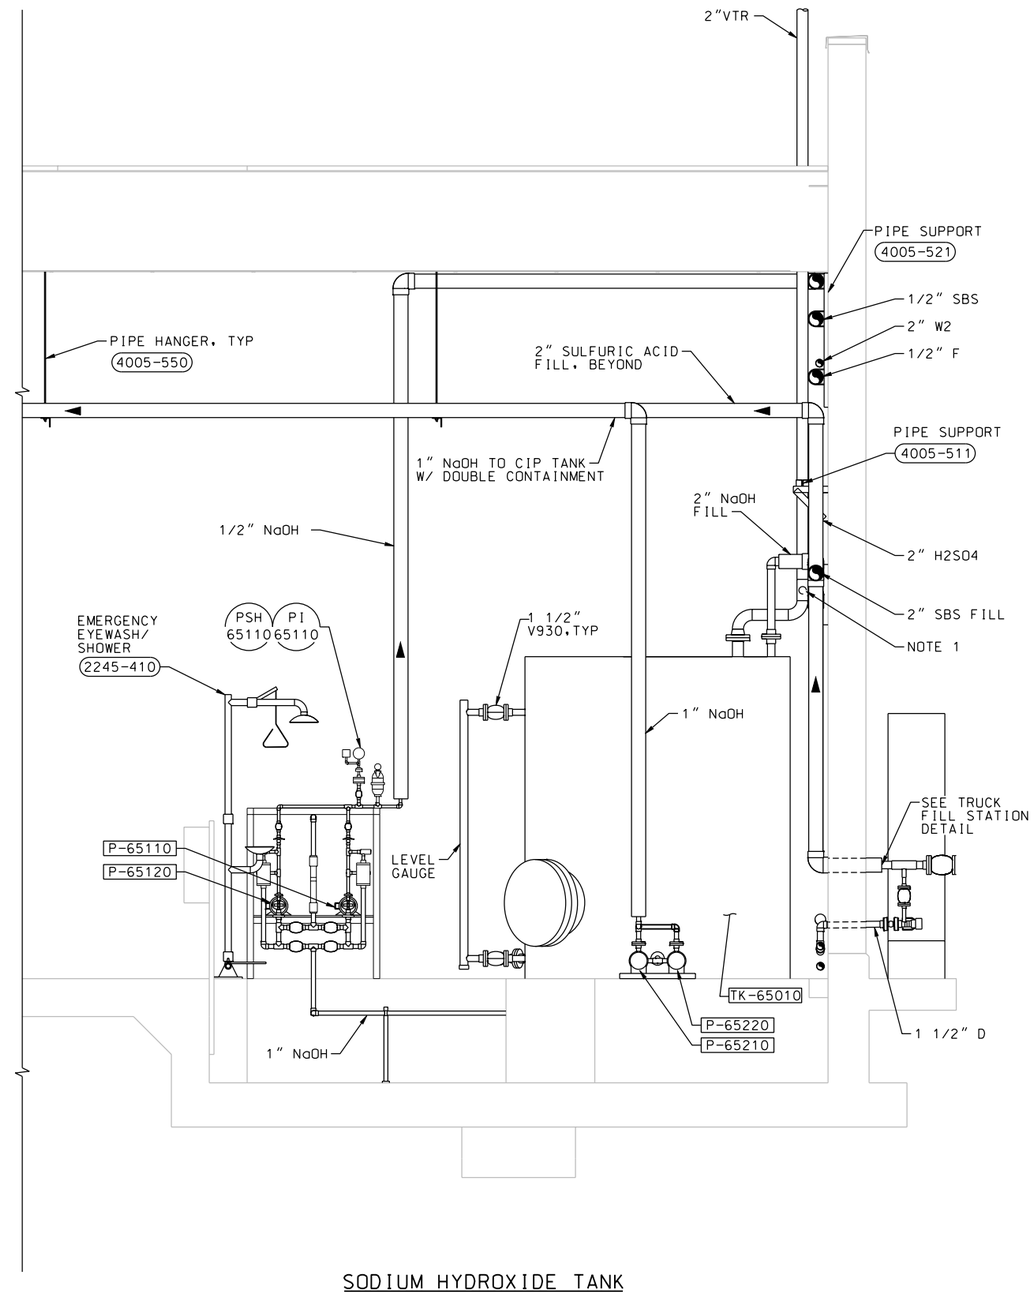

SODIUM HYDROXIDE TANK

SECTION D
SCALE: 1/2" = 1'-0" M-22

NOTES:

1. FROM CORROSPONDING CHEMICAL FEED PUMP SKID CALIBRATION COLUMN VENT, WHICH SHALL BE FIELD ROUTED & SUPPORTED BY THE CONTRACTOR PER SPECIFICATION REQUIREMENTS.

REGISTERED PROFESSIONAL ENGINEER SIMISHAN WANG No. M032378 Exp. 06-30-11 MECHANICAL STATE OF CALIFORNIA

DATE: 10/05/09

SYMBOL	DESCRIPTIONS	DATE	APPROVAL

REVISIONS

EASTERN MUNICIPAL WATER DISTRICT
PERRIS II DESALINATION FACILITY
PERRIS, CALIFORNIA

CHEMICAL STORAGE AREA
SECTIONS 3

DESIGNED BY: Q WANG
DRAWN BY: J WILCOX
CHECKED BY: A NAMEY

U.S. ARMY ENGINEER DISTRICT
LOS ANGELES
CORPS OF ENGINEERS

CADD FILE NAME: PDFm311d.dgn

CH2MHILL

SUBMITTED BY: ART JUNG, P.E.
CHIEF, DESIGN BRANCH

SPEC. NO.: NOT APPLICABLE

L.A. DISTRICT FILE NO. XXX-XXXX

M-26

SHEET 112 OF 226 SHEETS

PLOT DATE: 2/19/2010 PLOT TIME: 11:03:14 AM

NDM-SCO:EMWD USACE PERRIS II/ PDFm311d.dgn