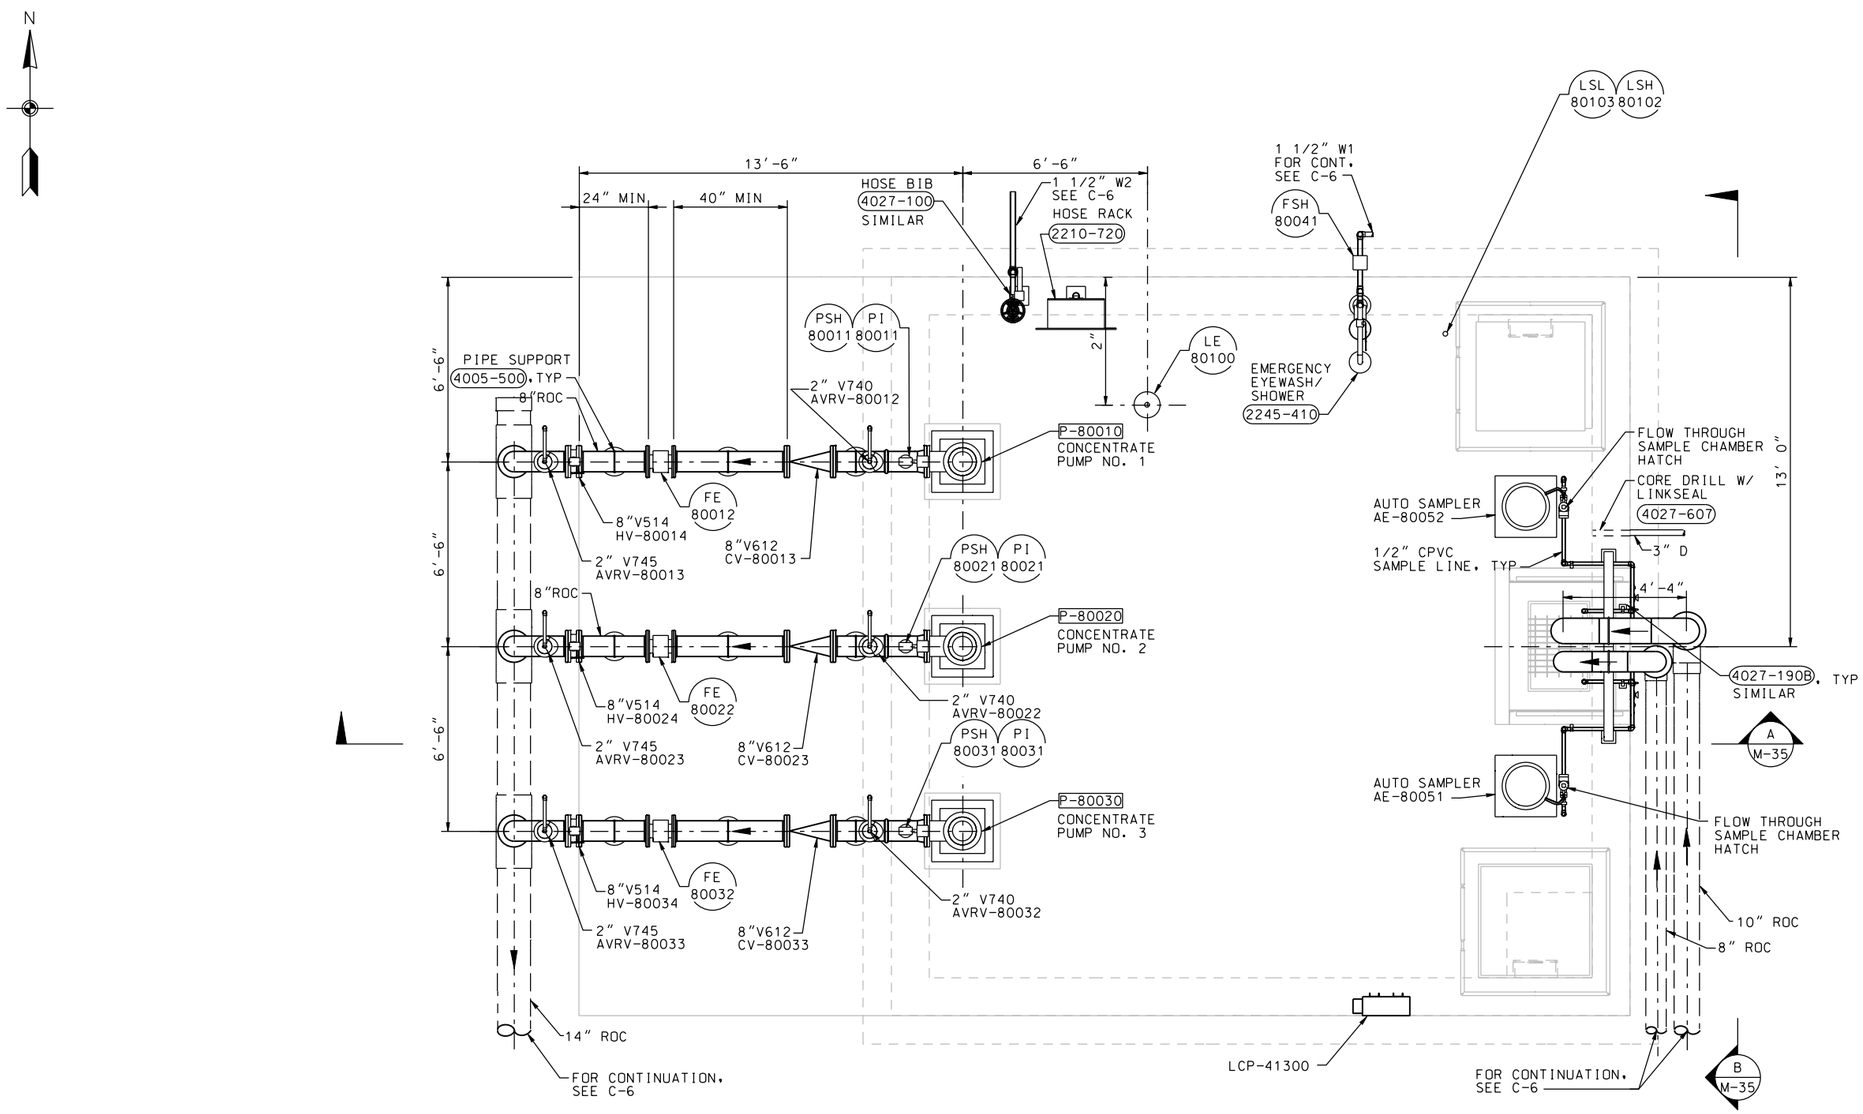

PLAN

SCALE: 3/8" = 1'-0"

NOTES:

1. FOR ISOMETRIC DETAIL, SEE 1/M-36.

SYMBOL	DESCRIPTIONS	DATE	APPROVAL

REVISIONS

EASTERN MUNICIPAL WATER DISTRICT
PERRIS II DESALINATION FACILITY
PERRIS, CALIFORNIA

CONCENTRATE PUMP STATION PLAN

DESIGNED BY: Q WANG
DRAWN BY: J WILCOX
CHECKED BY: A NAMEY

CH2MHILL

SUBMITTED BY: ART JUNG, P.E.
CHIEF, DESIGN BRANCH

CADD FILE NAME: PDFm104d.dgn

SPEC. NO.: NOT APPLICABLE

L.A. DISTRICT FILE NO. XXX-XXXX

REGISTERED PROFESSIONAL ENGINEER
QINGSHAN WANG
No. M032378
Exp. 06-30-11
MECHANICAL
STATE OF CALIFORNIA

DATE: 10/05/09

M-34

SHEET 120 OF 226 SHEETS

NDM-SCO:EMWD USACE PERRIS II/ PDFm104d.dgn PLOT DATE: 2/19/2010 PLOT TIME: 11:03:43 AM