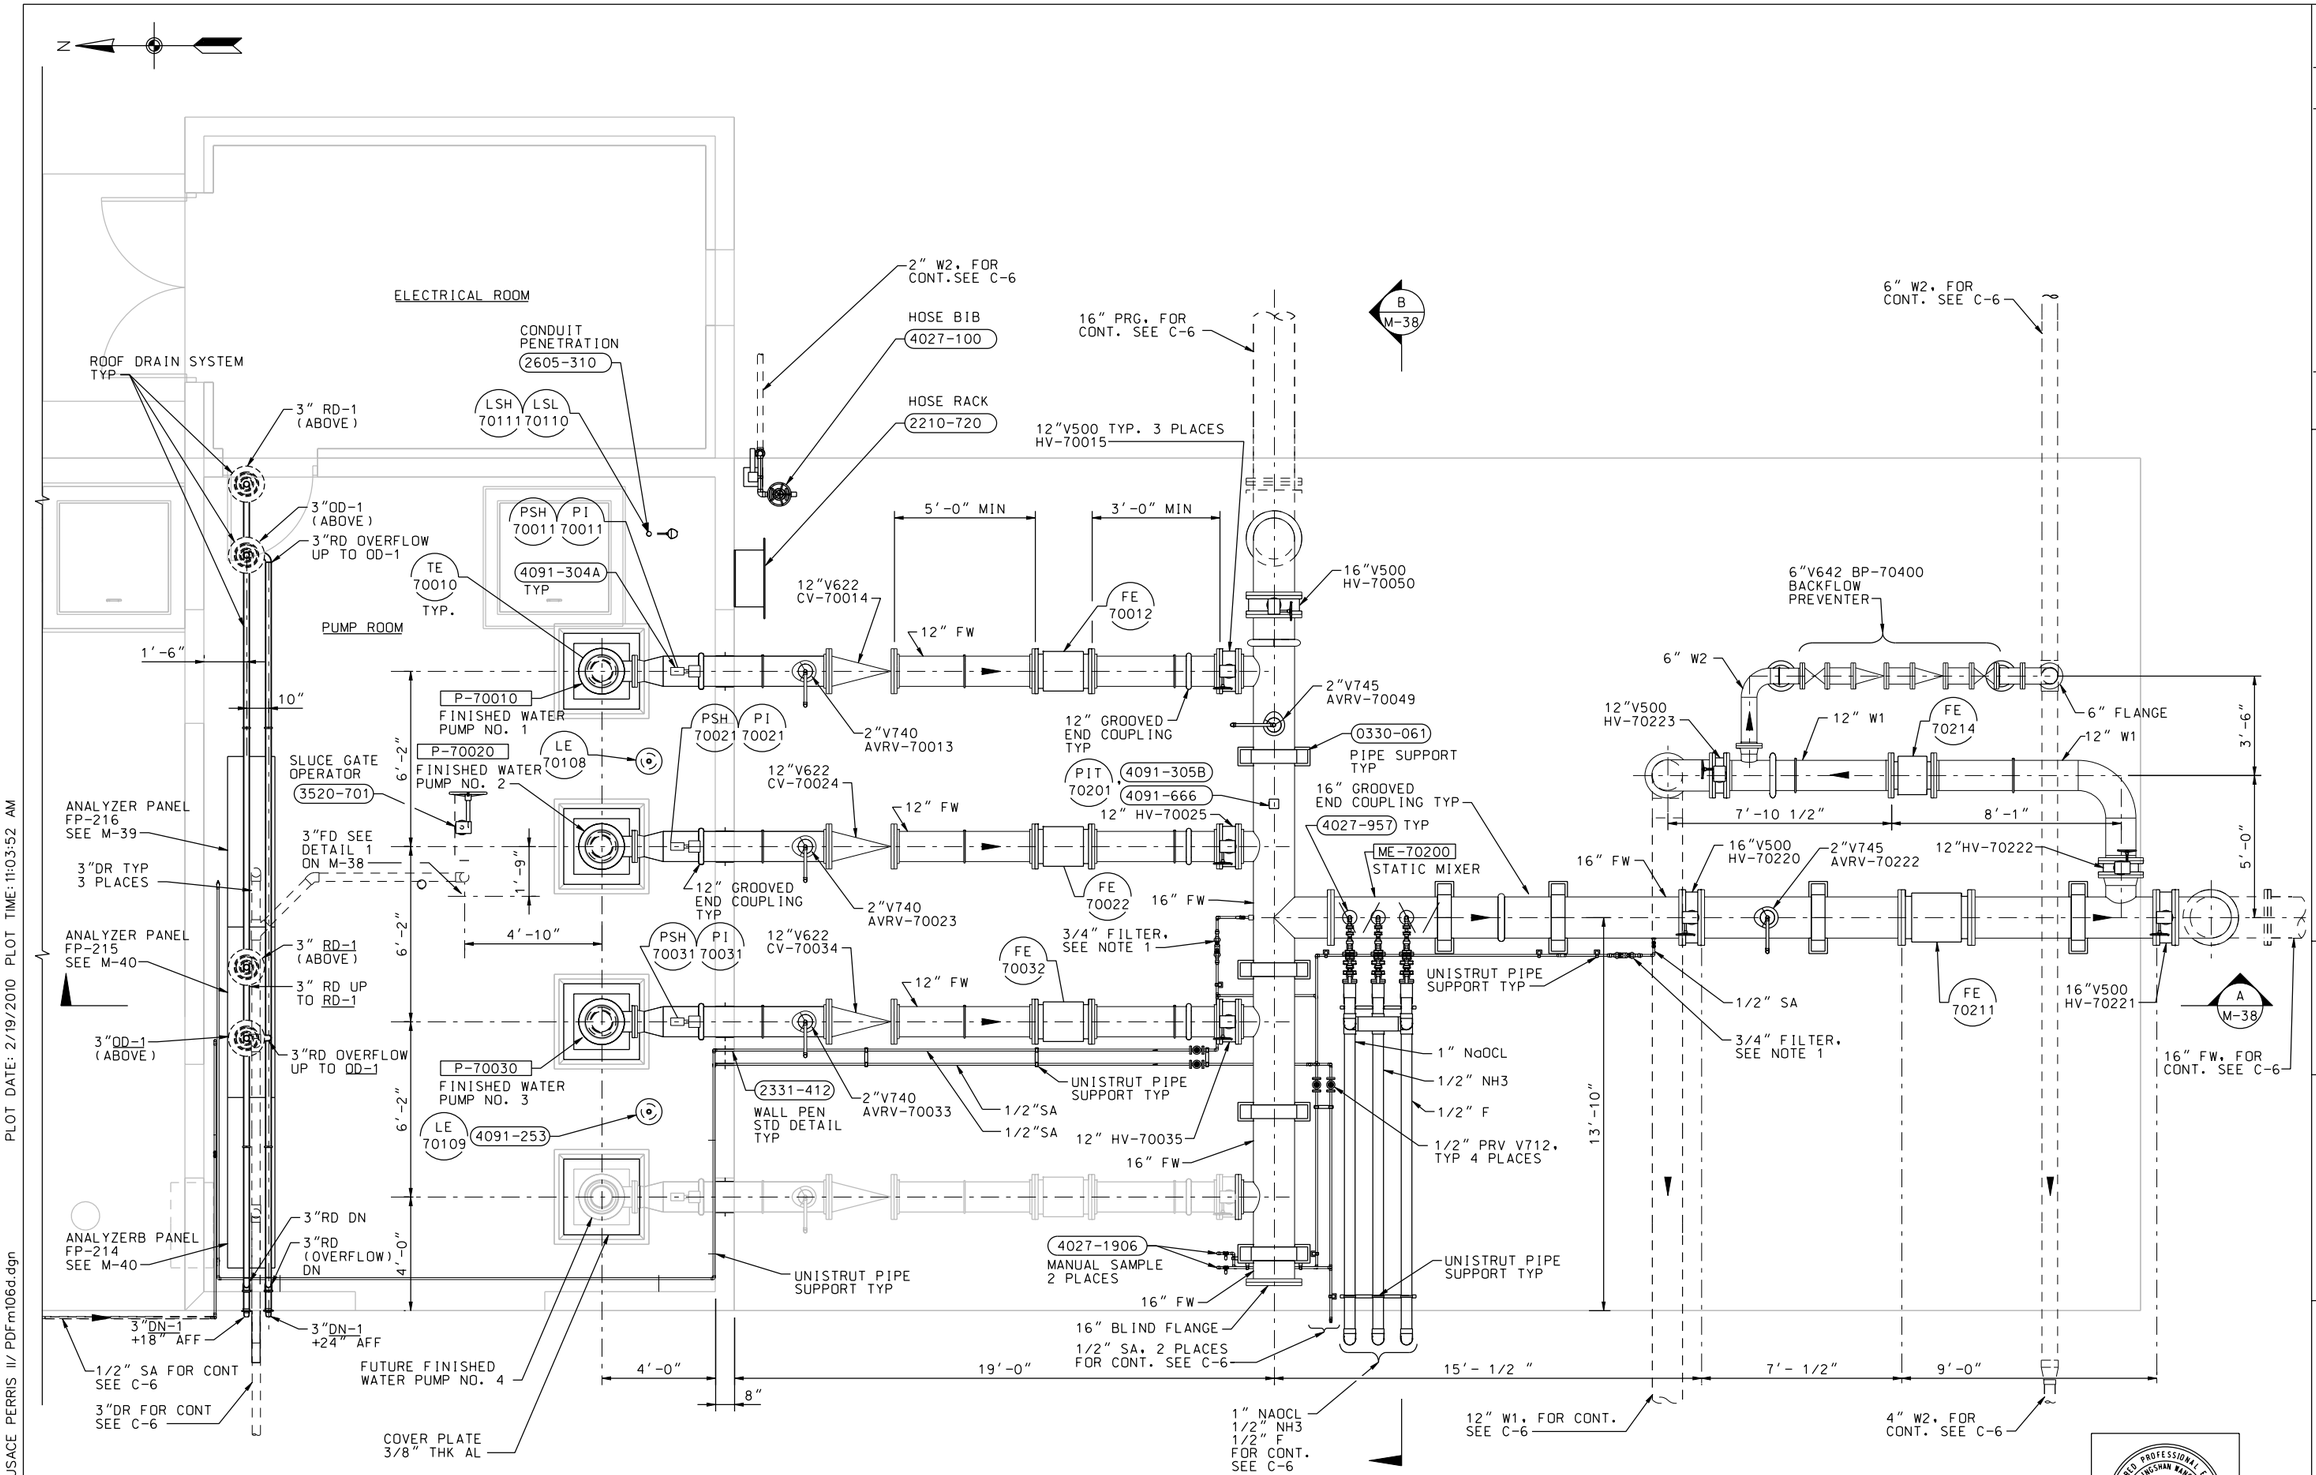

NOTE:

1. AMIAD 3/4" PLASTIC FILTER 200 MICRON, OR EQUAL.

PLAN

SCALE: 3/8" = 1'-0"

REGISTERED PROFESSIONAL ENGINEER DINGSHAN WANG No. M032378 Exp. 06-30-11 MECHANICAL STATE OF CALIFORNIA

DATE: 10/05/09

SYMBOL	DESCRIPTIONS	DATE	APPROVAL

REVISIONS

EASTERN MUNICIPAL WATER DISTRICT
PERRIS II DESALINATION FACILITY
PERRIS, CALIFORNIA

FINISHED WATER PUMP STATION PLAN

DESIGNED BY: D WANG
DRAWN BY: J WILCOX
CHECKED BY: A NAMEY

U.S. ARMY ENGINEER DISTRICT
LOS ANGELES
CORPS OF ENGINEERS

CH2MHILL

SUBMITTED BY:

ART JUNG, P.E.
CHIEF, DESIGN BRANCH

CADD FILE NAME: PDFm106d.dgn

SPEC. NO.: NOT APPLICABLE

L.A. DISTRICT FILE NO. XXX-XXXX

M-37

SHEET 123 OF 226 SHEETS

PLOT DATE: 2/19/2010 PLOT TIME: 11:03:52 AM

NDM-SCO-EMWD USACE PERRIS II/ PDFm106d.dgn