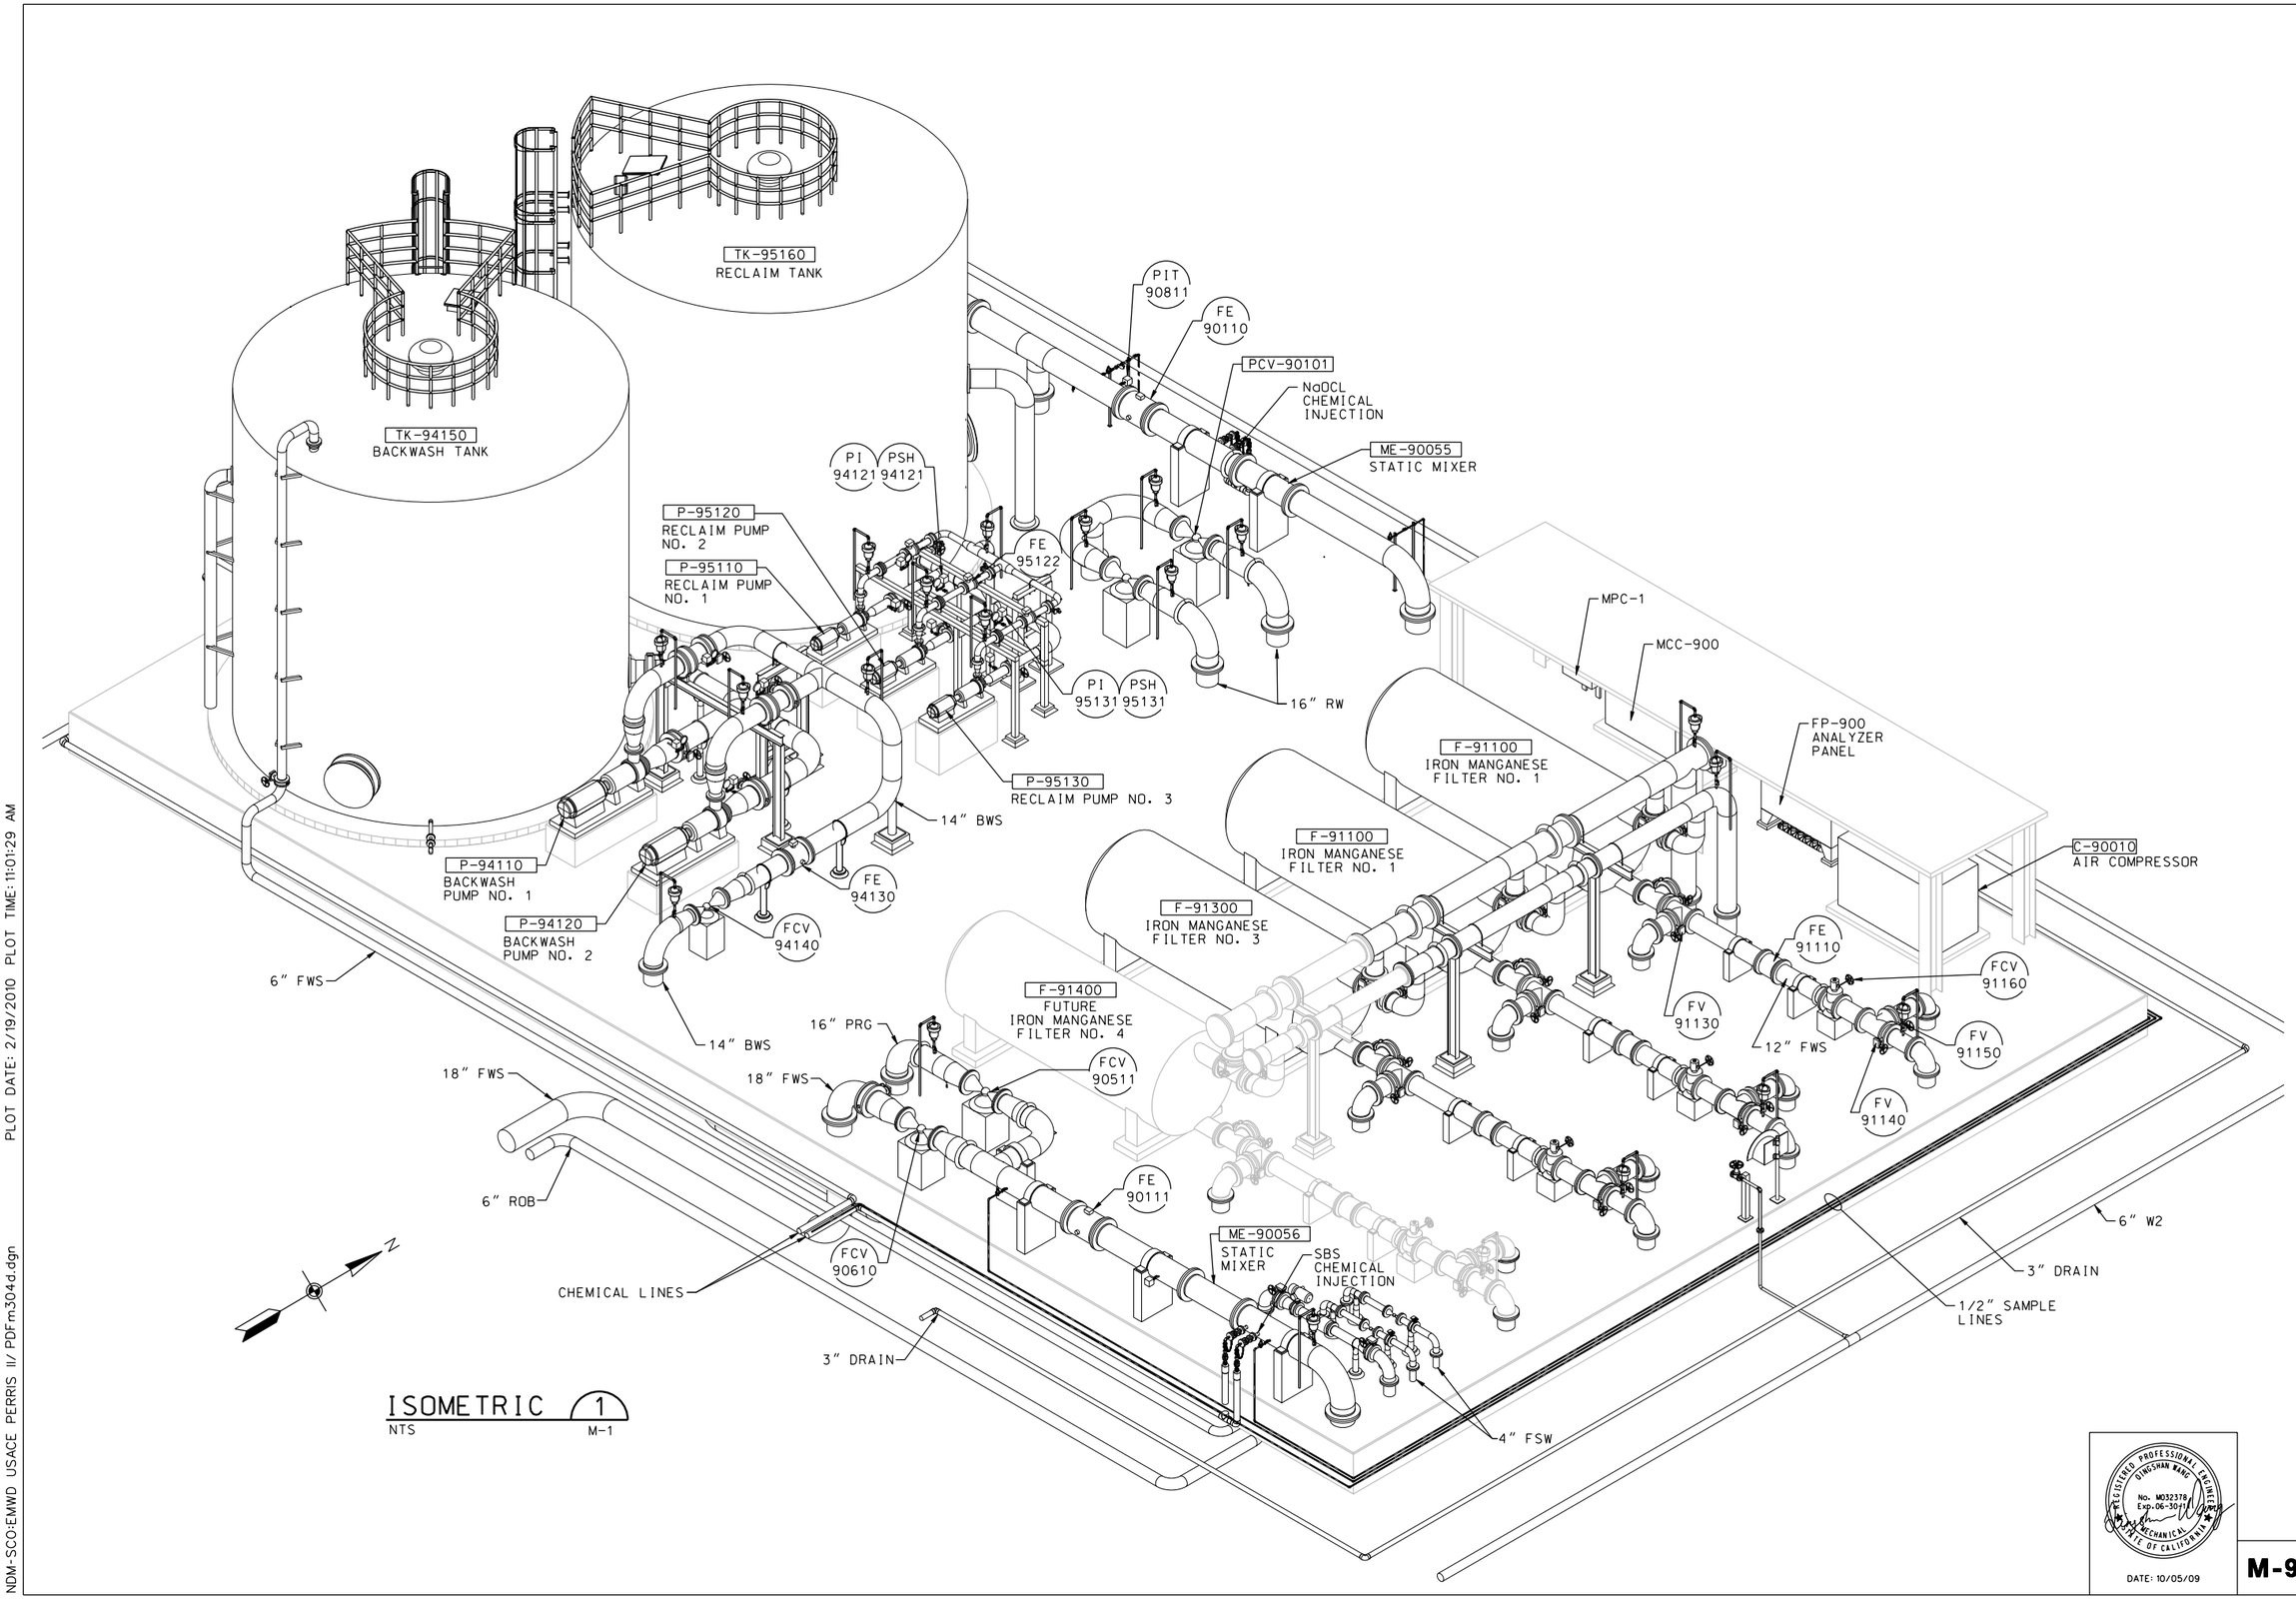

ISOMETRIC 1
NTS M-1

SYMBOL	DESCRIPTIONS	DATE	APPROVAL

REVISIONS

EASTERN MUNICIPAL WATER DISTRICT
PERRIS II DESALINATION FACILITY
PERRIS, CALIFORNIA

FE/MN REMOVAL SYSTEM ISOMETRIC

DESIGNED BY: A NAMEY
DRAWN BY: J WILCOX
CHECKED BY: C QUAN

U.S. ARMY ENGINEER DISTRICT
LOS ANGELES
CORPS OF ENGINEERS

CH2MHILL

SUBMITTED BY:
ART JUNG, P.E.
CHIEF, DESIGN BRANCH

L.A. DISTRICT FILE NO. XXX-XXXX
SPEC. NO.: NOT APPLICABLE
CADD FILE NAME: PDFm304d.dgn

REGISTERED PROFESSIONAL ENGINEER
SINGSHAN WANG
No. M032378
Exp. 06-30-11
MECHANICAL
STATE OF CALIFORNIA

DATE: 10/05/09

M-9

SHEET 95 OF 226 SHEETS

NDM-SCO:EMWD USACE PERRIS II/ PDFm304d.dgn PLOT DATE: 2/19/2010 PLOT TIME: 11:01:29 AM