NOTES:

1. ADDITIONAL PIPE SIZING TO BE FOUND ON P-3 (1). REFER TO FIXTURE SCHEDULE FOR PIPE SIZES TO SINGLE FIXTURES.

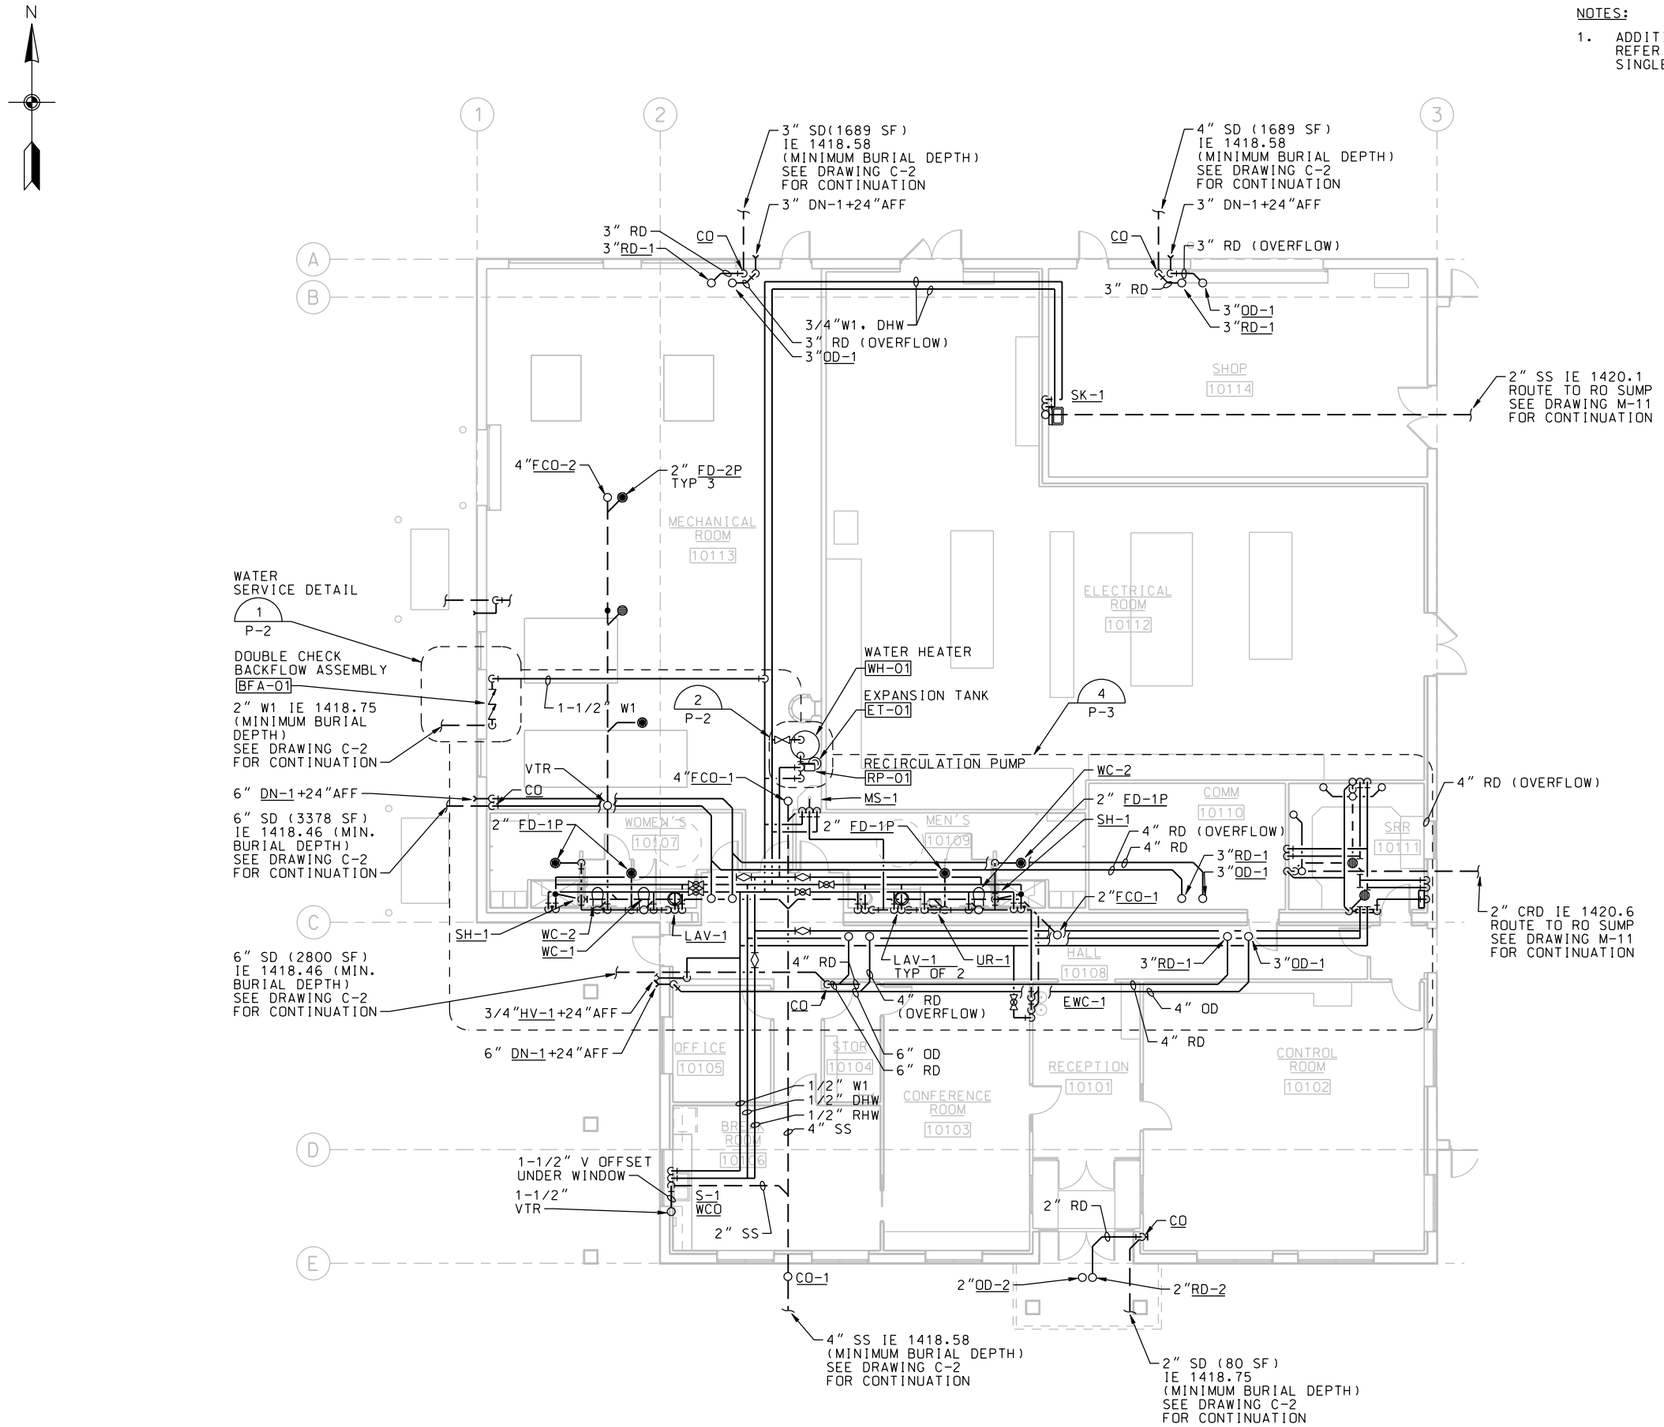

FLOOR PLAN

1/8"=1'-0"

SYMBOL	DESCRIPTIONS	DATE	APPROVAL

REVISIONS

EASTERN MUNICIPAL WATER DISTRICT
PERRIS II DESALINATION FACILITY
PERRIS, CALIFORNIA

OPERATIONS BUILDING PLUMBING PLAN

DESIGNED BY: R BRABISH
DRAWN BY: R BRABISH
CHECKED BY: P RAUSCH

U.S. ARMY ENGINEER DISTRICT
LOS ANGELES
CORPS OF ENGINEERS

CH2MHILL

SUBMITTED BY:

ART JUNG, P.E.
CHIEF, DESIGN BRANCH

CADD FILE NAME: PDFp101d.dgn

SPEC. NO.: NOT APPLICABLE

L.A. DISTRICT FILE NO. XXX-XXXX

REGISTERED PROFESSIONAL ENGINEER
QINGSHAN WANG
No. M032378
Exp. 06-30-11
MECHANICAL
STATE OF CALIFORNIA

DATE: 10/05/09

P-1

SHEET 141 OF 226 SHEETS

NDM-SCO:EMWD USACE PERRIS II/ PDFp101d.dgn PLOT DATE: 2/19/2010 PLOT TIME: 11:05:13 AM