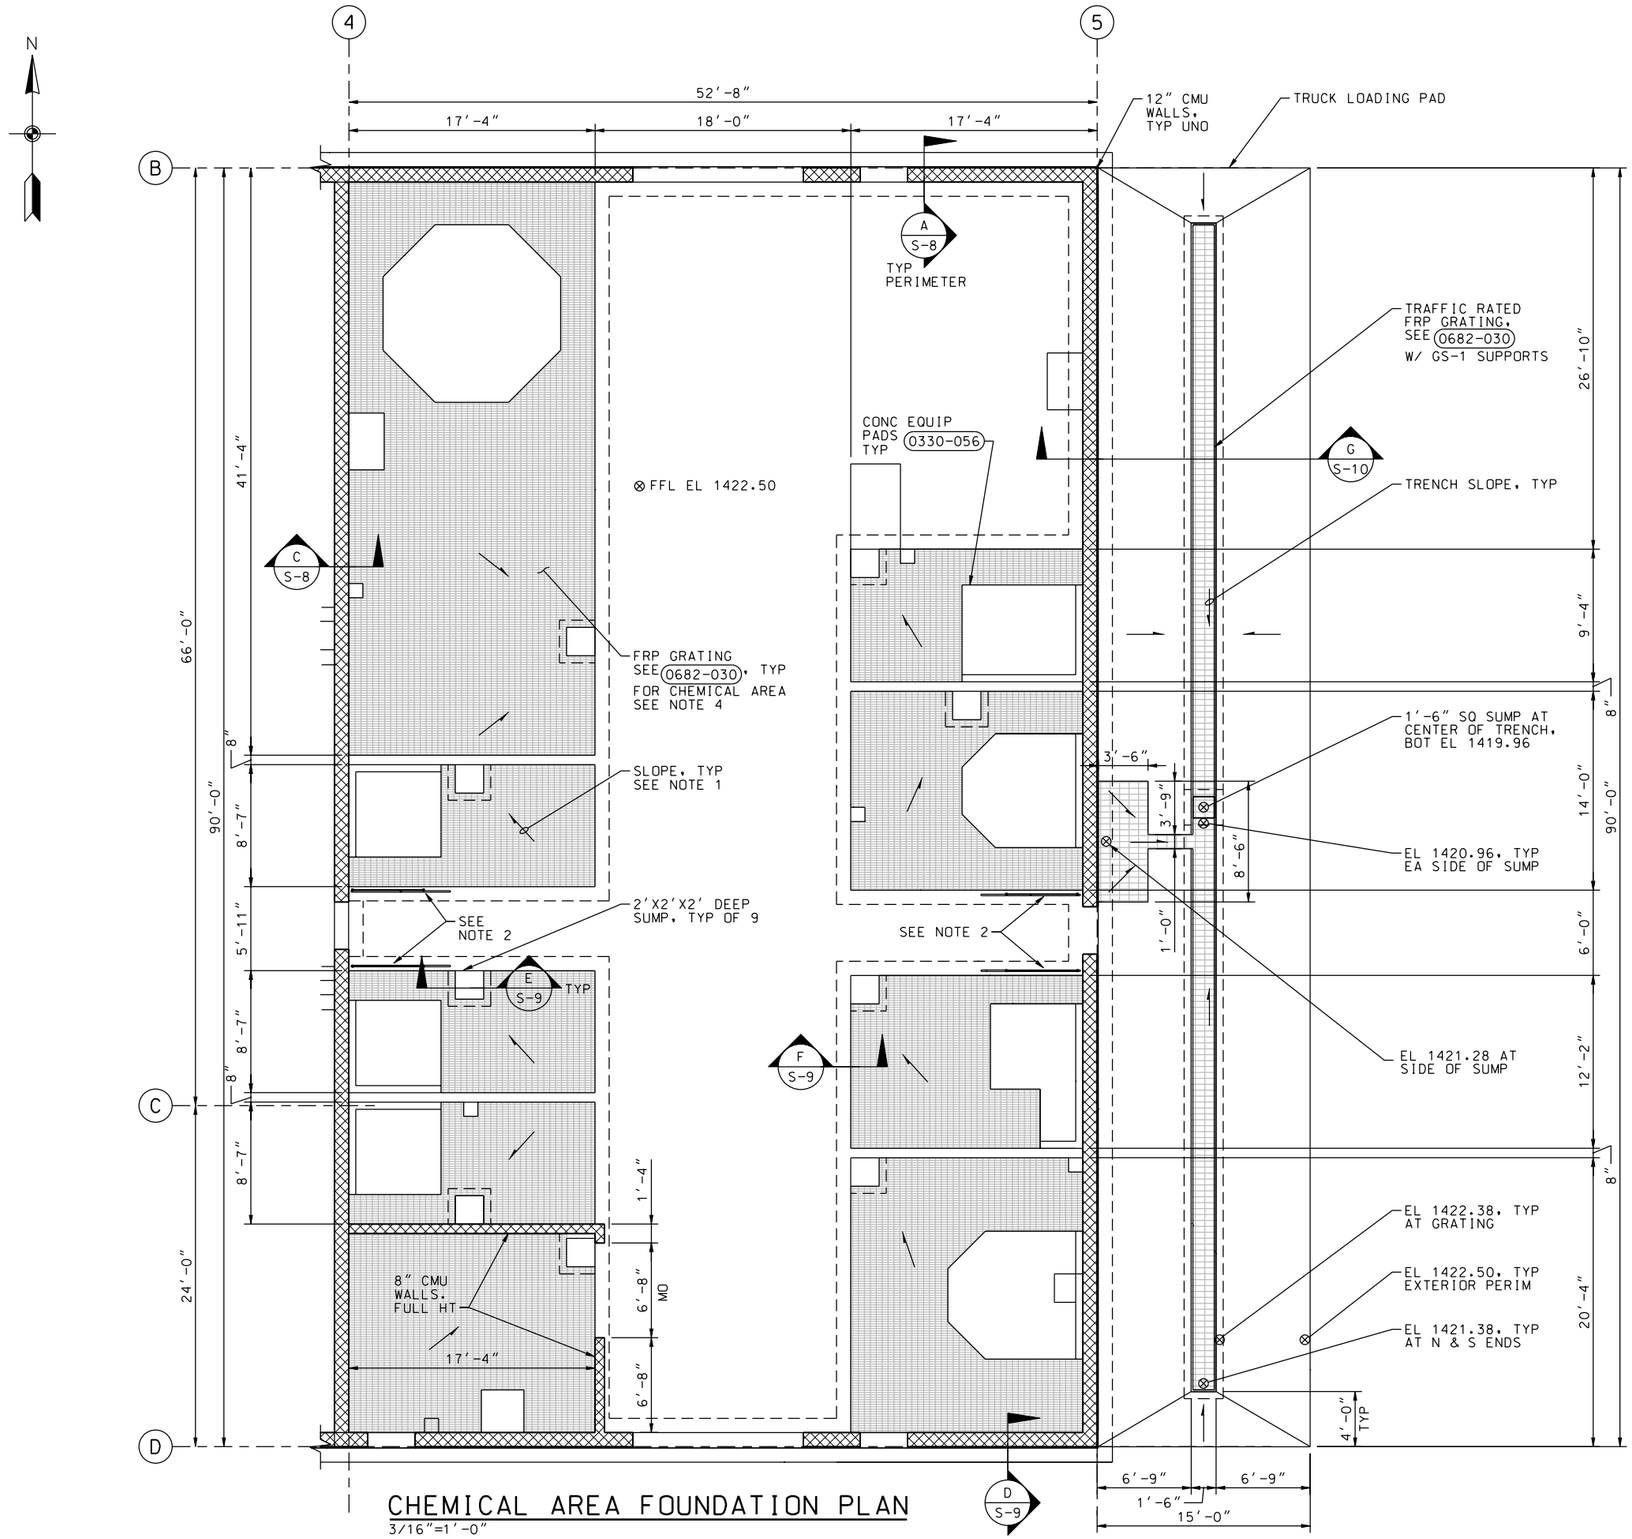

CHEMICAL AREA FOUNDATION PLAN

3/16"=1'-0"

NOTES:

1. HIGH POINT ELEVATION IN ALL 9 CONTAINMENT AREAS SHOWN ON THIS DWG TO BE EL 1419.75. SLOPE BOTTOM AT 3/16" PER FOOT TO SUMPS.
2. FRP HANDRAIL ALONG CORRIDOR - SEE 0552-001B, SIM. LIMITS ARE 5' IN FROM EAST AND WEST DOORS, BOTH NORTH AND SOUTH SIDES.
3. GRATING TO BE BANDED ALL AROUND PIPING PENETRATIONS.
4. ALL GRATING SUPPORTS ADJACENT TO WALLS ARE TYPE GS-3. OTHERS ARE TYPE GS-1.

SYMBOL	DESCRIPTIONS	DATE	APPROVAL

REVISIONS

EASTERN MUNICIPAL WATER DISTRICT
PERRIS II DESALINATION FACILITY
PERRIS, CALIFORNIA

CHEMICAL STORAGE AREA FOUNDATION PLAN

DESIGNED BY: T PAGE
DRAWN BY: A VARGAS
CHECKED BY: M GOODSON

U.S. ARMY ENGINEER DISTRICT
LOS ANGELES
CORPS OF ENGINEERS

CH2MHILL

SUBMITTED BY: ART JUNG, P.E.
CHIEF, DESIGN BRANCH

SPEC. NO.: NOT APPLICABLE

CADD FILE NAME: PDFs105d.dgn

L.A. DISTRICT FILE NO. XXX-XXXX

REGISTERED PROFESSIONAL ENGINEER
THOMAS E. PAGE
No. C65724
Exp. 09-30-11
CIVIL
STATE OF CALIFORNIA

DATE: 10/05/09

S-5

SHEET 66 OF 226 SHEETS

PLOT DATE: 2/19/2010 PLOT TIME: 10:58:30 AM

NDM-SCO:EMWD USACE PERRIS II/ PDFs105d.dgn