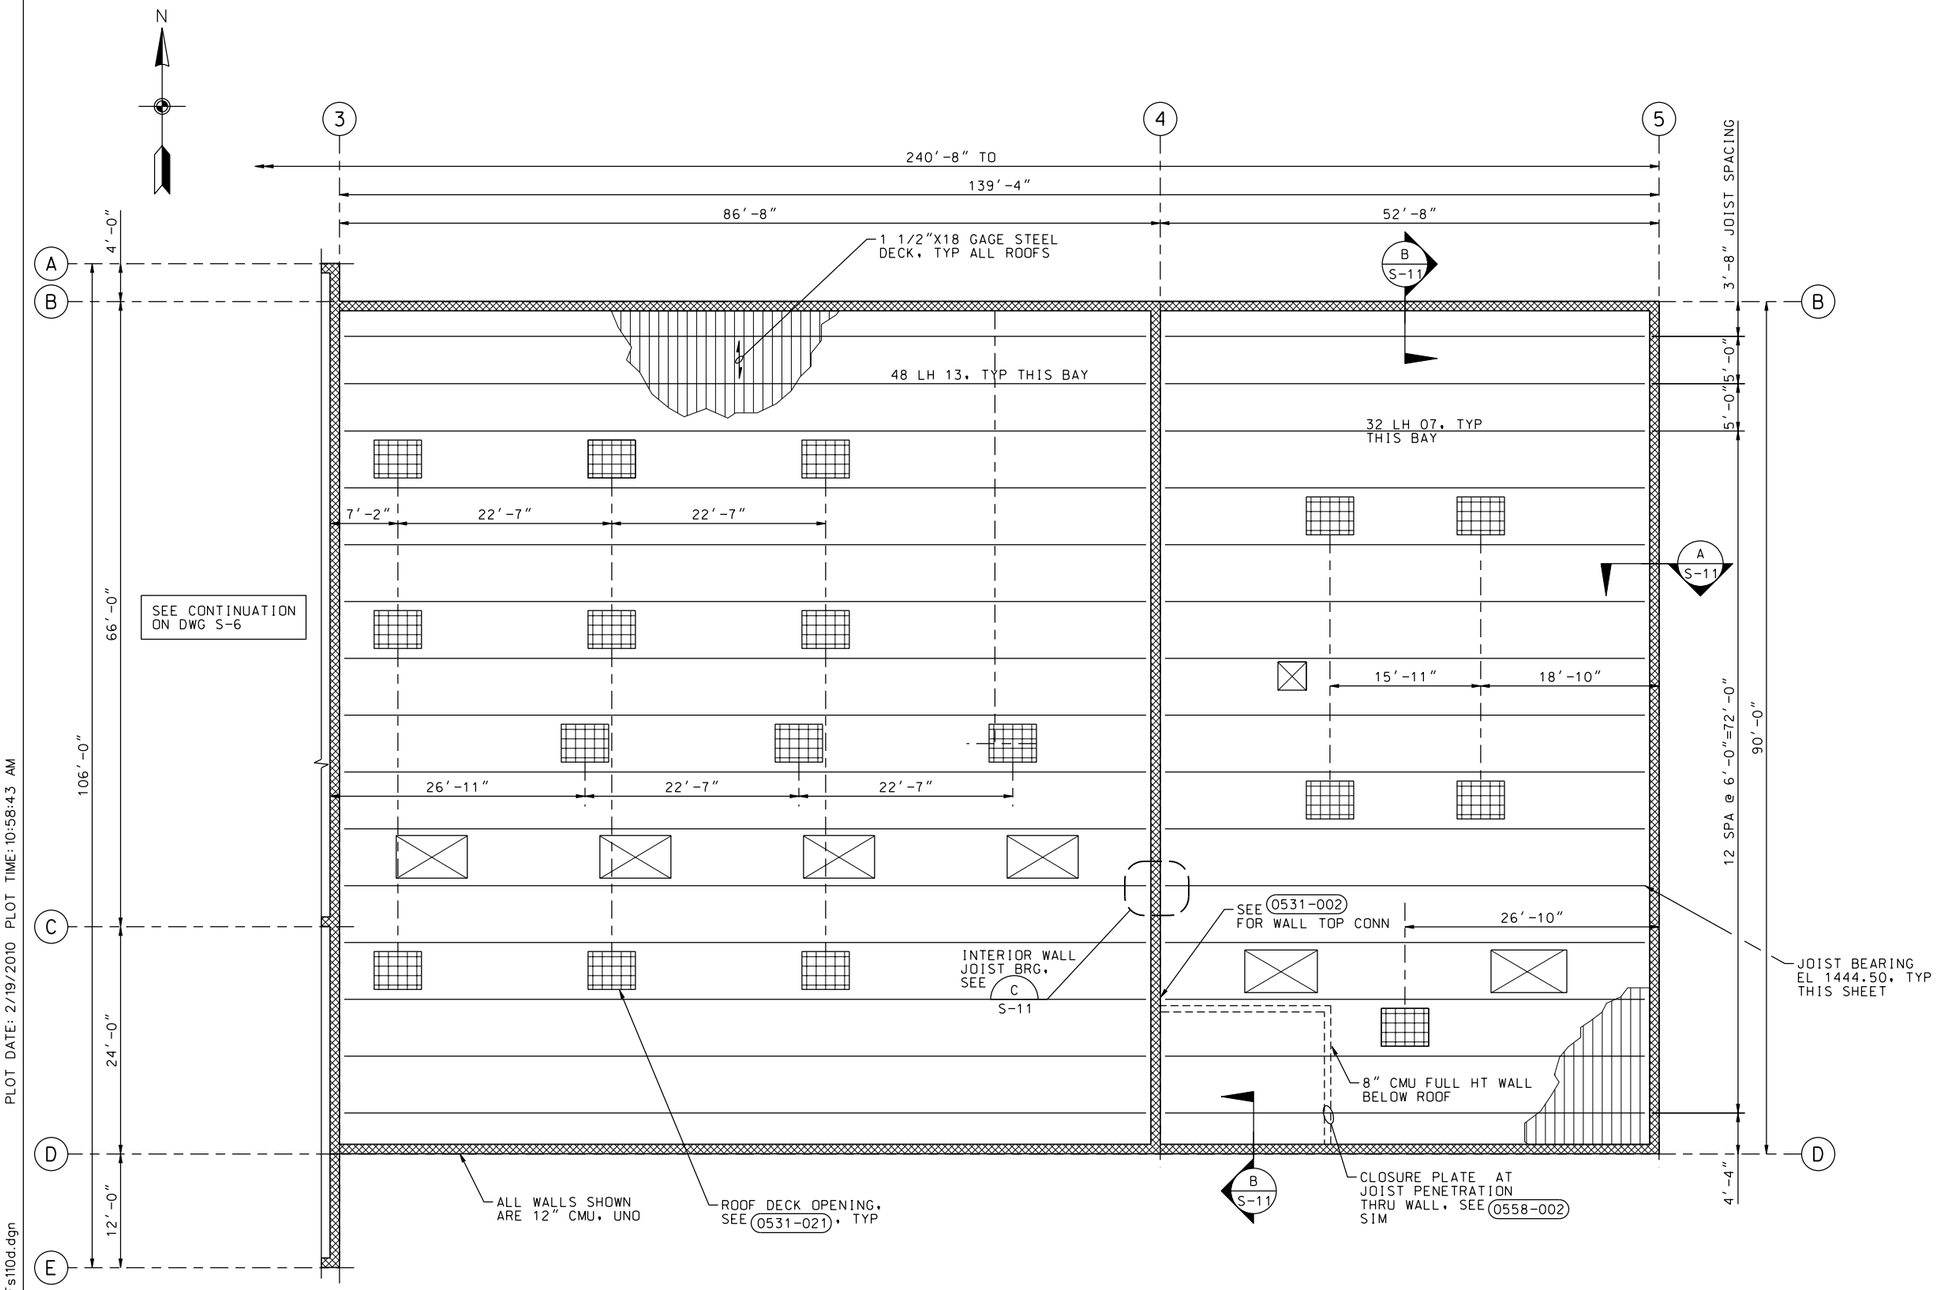

NOTE:

1. SEE NOTES ON DWG S-6.

ROOF OPENING LEGEND

TRANSLUCENT PANEL SKYLIGHT

HVAC UNIT

REFER TO DWG A-2

RO PROCESS/CHEMICAL STORAGE AREA ROOF FRAMING PLAN

1/8"=1'-0"

SYMBOL	DESCRIPTIONS	DATE	APPROVAL

REVISIONS

EASTERN MUNICIPAL WATER DISTRICT
PERRIS II DESALINATION FACILITY
PERRIS, CALIFORNIA

RO PROCESS/CHEMICAL STORAGE AREA ROOF FRAMING PLAN

U.S. ARMY ENGINEER DISTRICT
LOS ANGELES
CORPS OF ENGINEERS

DESIGNED BY: T PAGE
DRAWN BY: A VARGAS
CHECKED BY: M GOODSON

CADD FILE NAME: PDFs110d.dgn

CH2MHILL

SUBMITTED BY: ART JUNG, P.E.
CHIEF, DESIGN BRANCH

SPEC. NO.: NOT APPLICABLE

L.A. DISTRICT FILE NO. XXX-XXXX

REGISTERED PROFESSIONAL ENGINEER
THOMAS E. PETIE
No. C65724
Exp. 09-30-11
CIVIL
STATE OF CALIFORNIA

DATE: 10/05/09

S-7

SHEET 68 OF 226 SHEETS

PLOT DATE: 2/19/2010 PLOT TIME: 10:58:43 AM

NDM-SCO:EMWD USACE PERRIS II/ PDFs110d.dgn