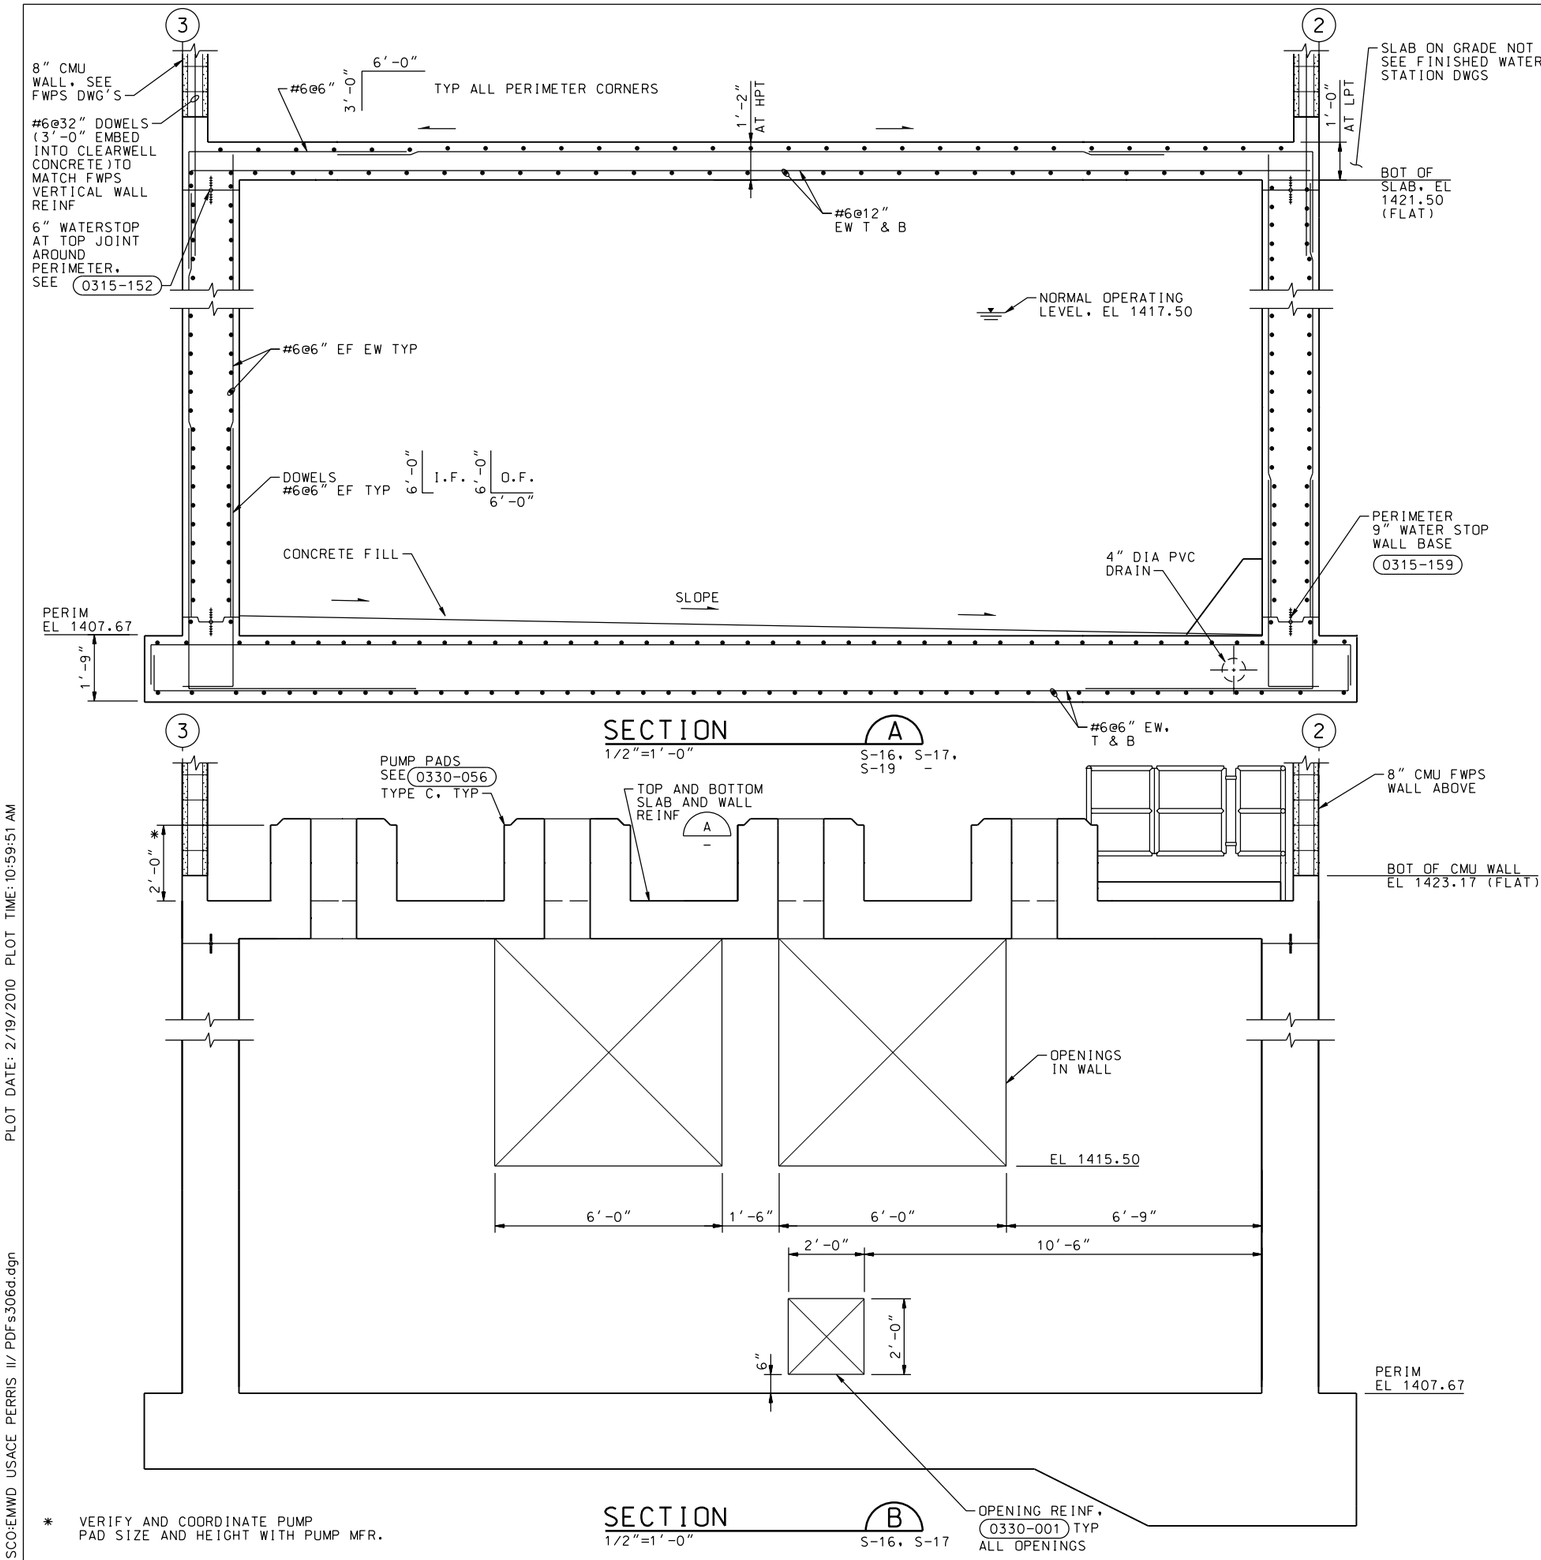

* VERIFY AND COORDINATE PUMP PAD SIZE AND HEIGHT WITH PUMP MFR.

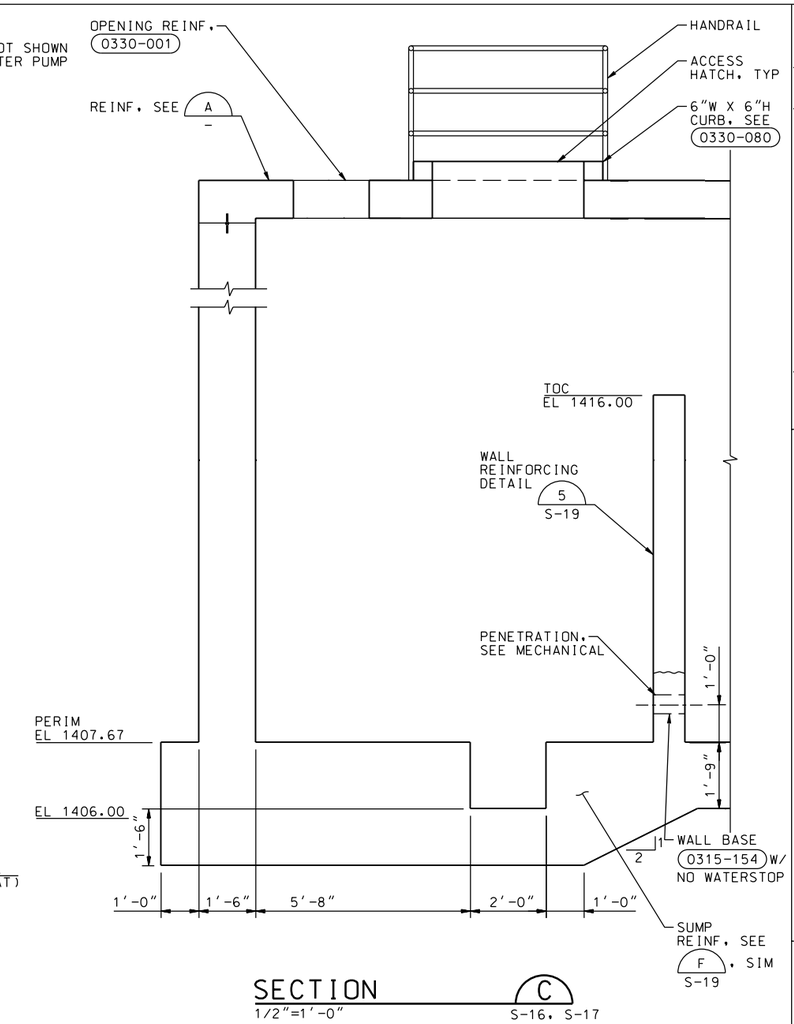

SYMBOL	DESCRIPTIONS	DATE	APPROVAL

REVISIONS

EASTERN MUNICIPAL WATER DISTRICT
PERRIS II DESALINATION FACILITY
PERRIS, CALIFORNIA

CLEARWELL SECTIONS

DESIGNED BY: T PAGE
DRAWN BY: A VARGAS
CHECKED BY: M GOODSON

U.S. ARMY ENGINEER DISTRICT
LOS ANGELES
CORPS OF ENGINEERS

CH2MHILL

SUBMITTED BY: ART JUNG, P.E.
CHIEF, DESIGN BRANCH

SPEC. NO.: NOT APPLICABLE

CADD FILE NAME: PDFs306d.dgn

L.A. DISTRICT FILE NO. XXX-XXXX

REGISTERED PROFESSIONAL ENGINEER
THOMAS E. PETIE
No. C65724
Exp. 09-30-11
CIVIL
STATE OF CALIFORNIA

DATE: 10/05/09

S-18

SHEET 79 OF 226 SHEETS

PLOT DATE: 2/19/2010 PLOT TIME: 10:59:51 AM

NDM-SCO:EMWD USACE PERRIS II/PDFs306d.dgn