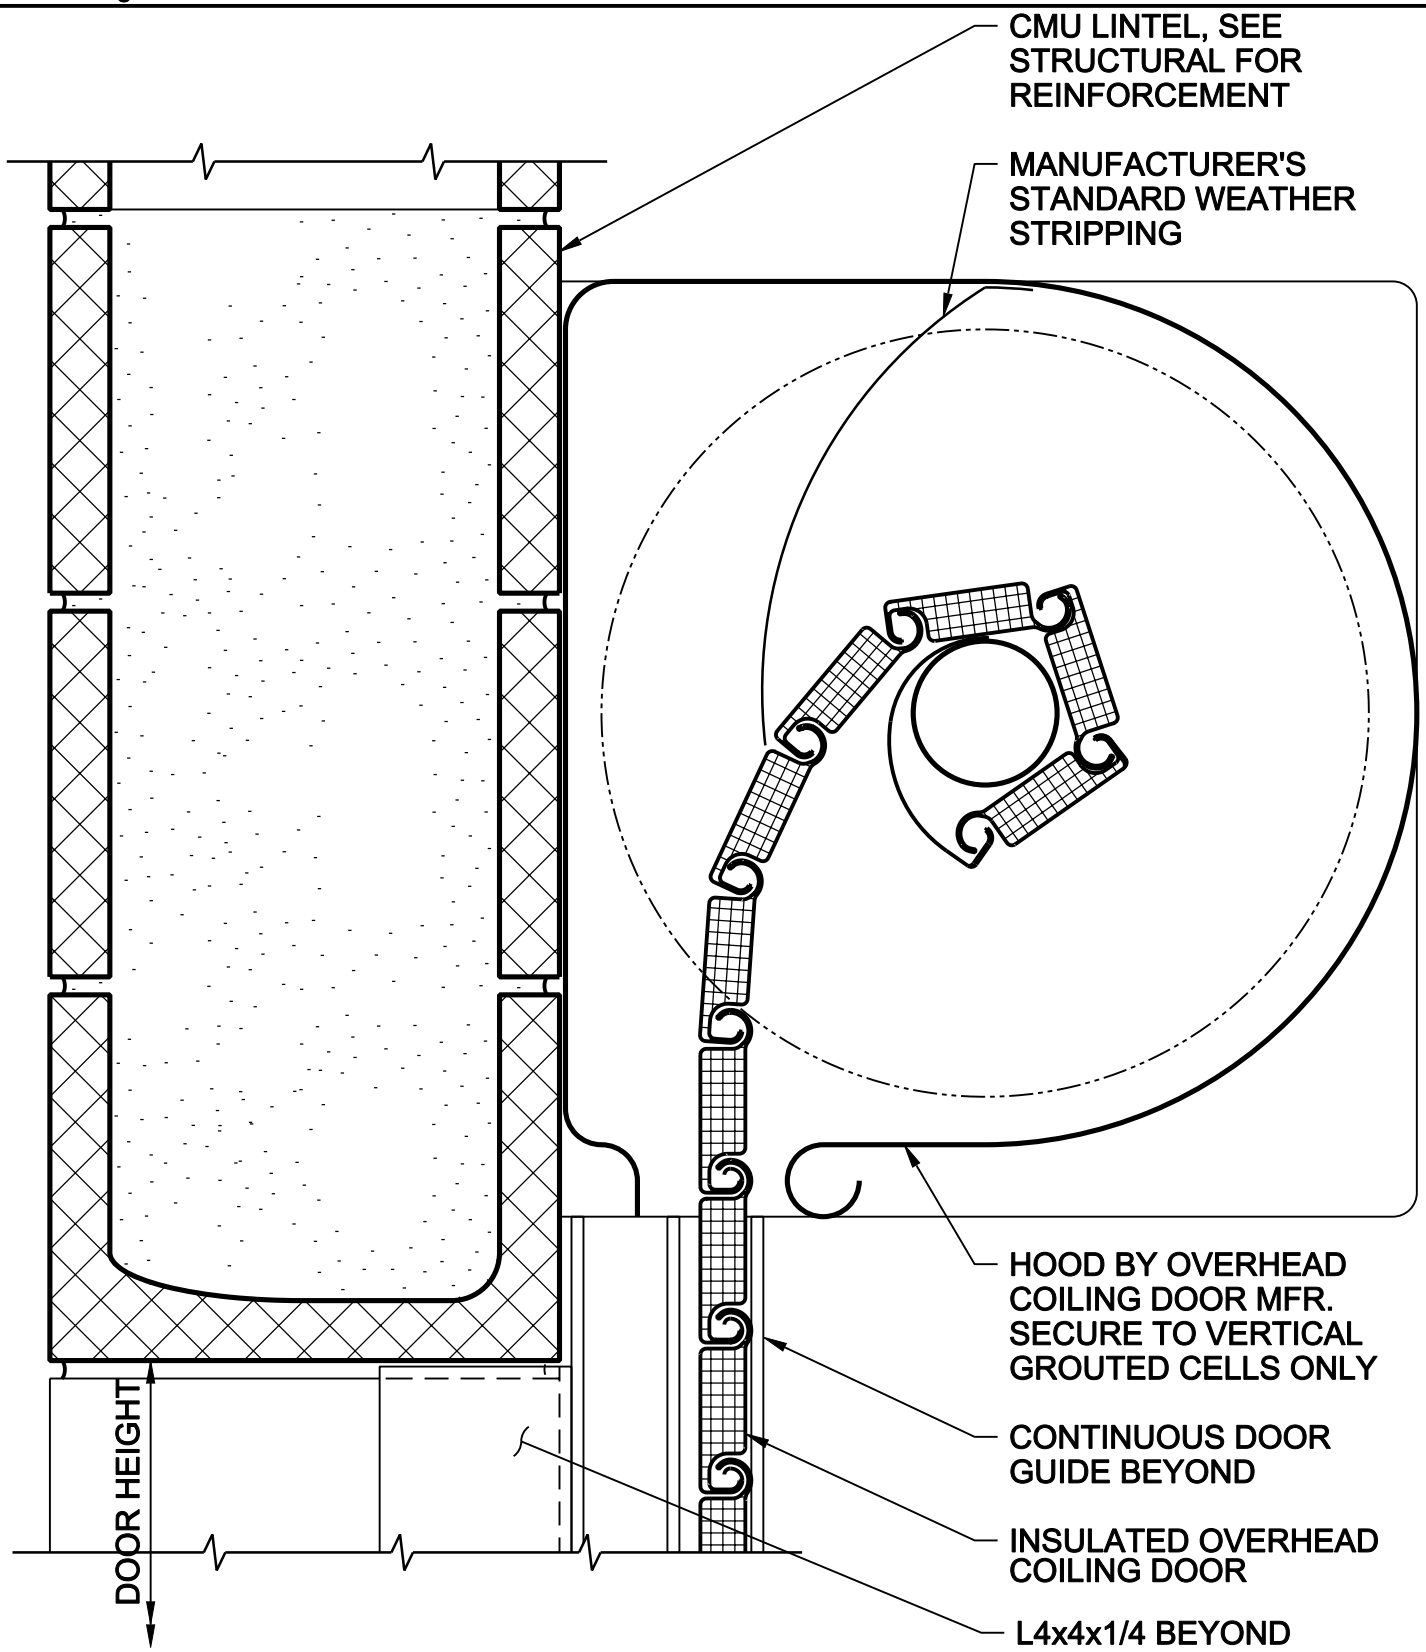

OVERHEAD COILING DOOR HEAD

3" = 1'-0"

EASTERN MUNICIPAL WATER DISTRICT
PERRIS II DESALINATION FACILITY

0833-007

CH2MHILL