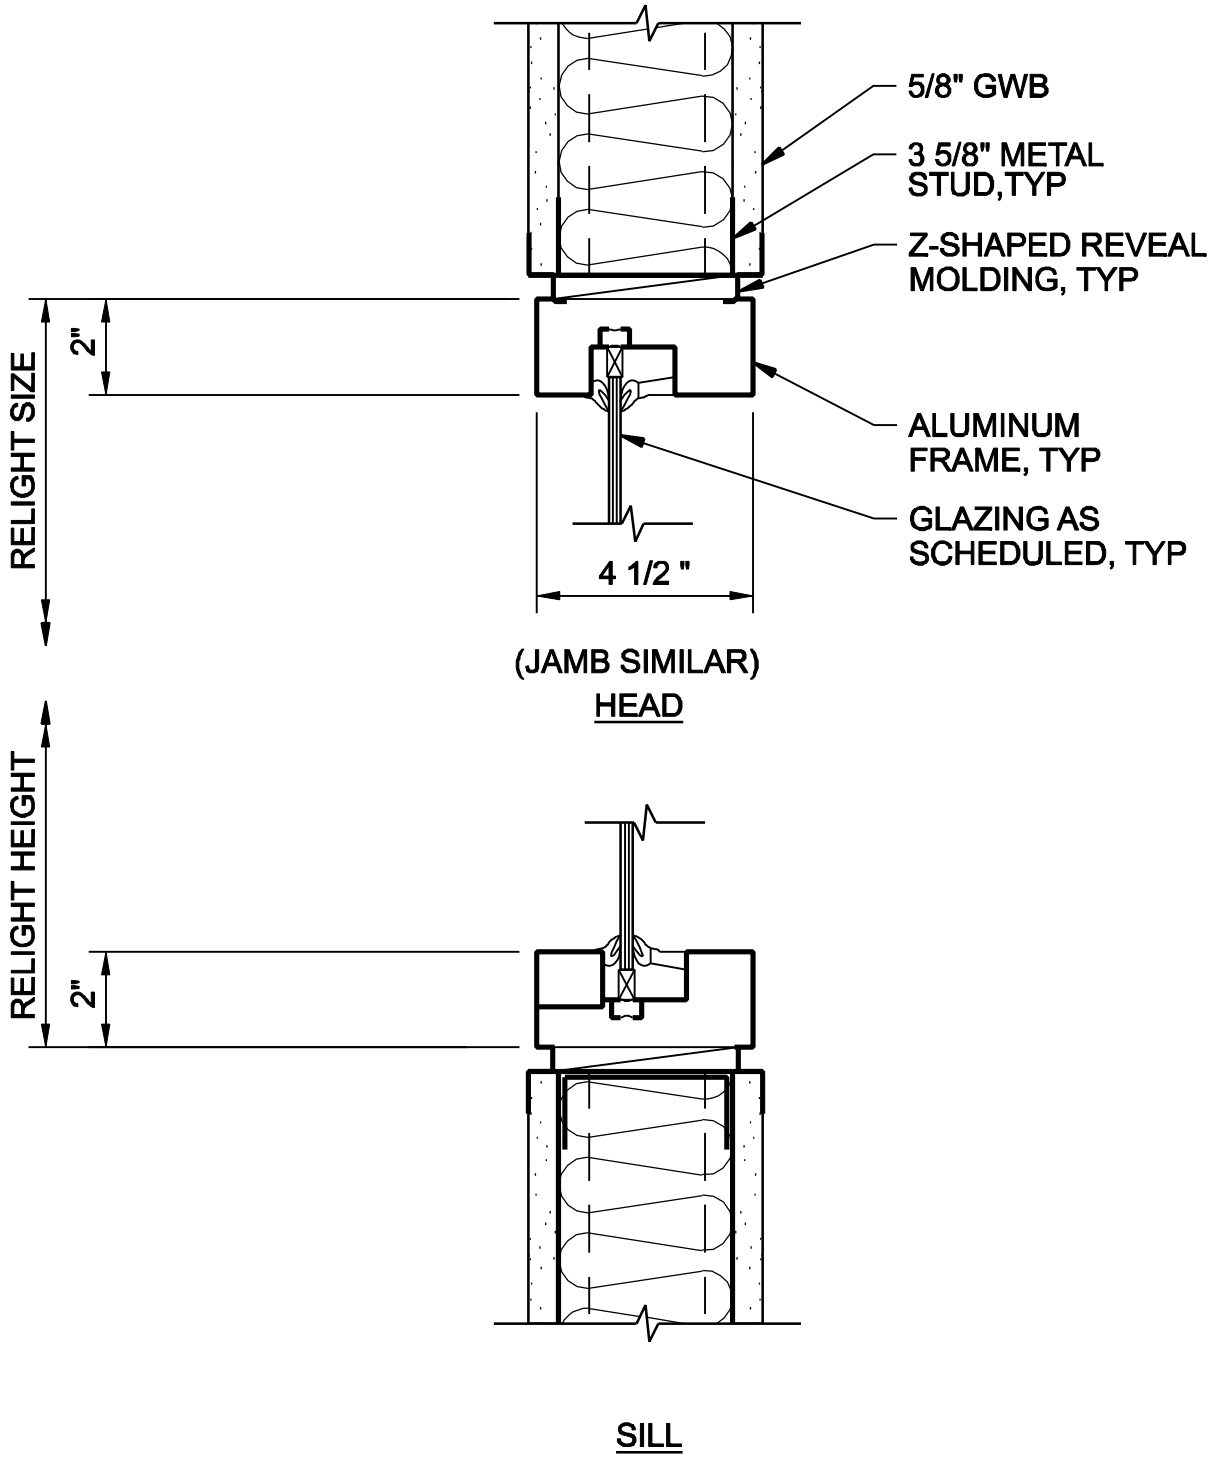

RELIGHT HEAD AND SILL

3" = 1'-0"

EASTERN MUNICIPAL WATER DISTRICT
PERRIS II DESALINATION FACILITY

0851-104

CH2MHILL