NOTES:

PROVIDE ANDREW CONNECTORS ON BOTH ENDS OF HELIAX- WP AT ANTENNA. COORDINATE WITH EQUIPMENT TO BE CONNECTED.

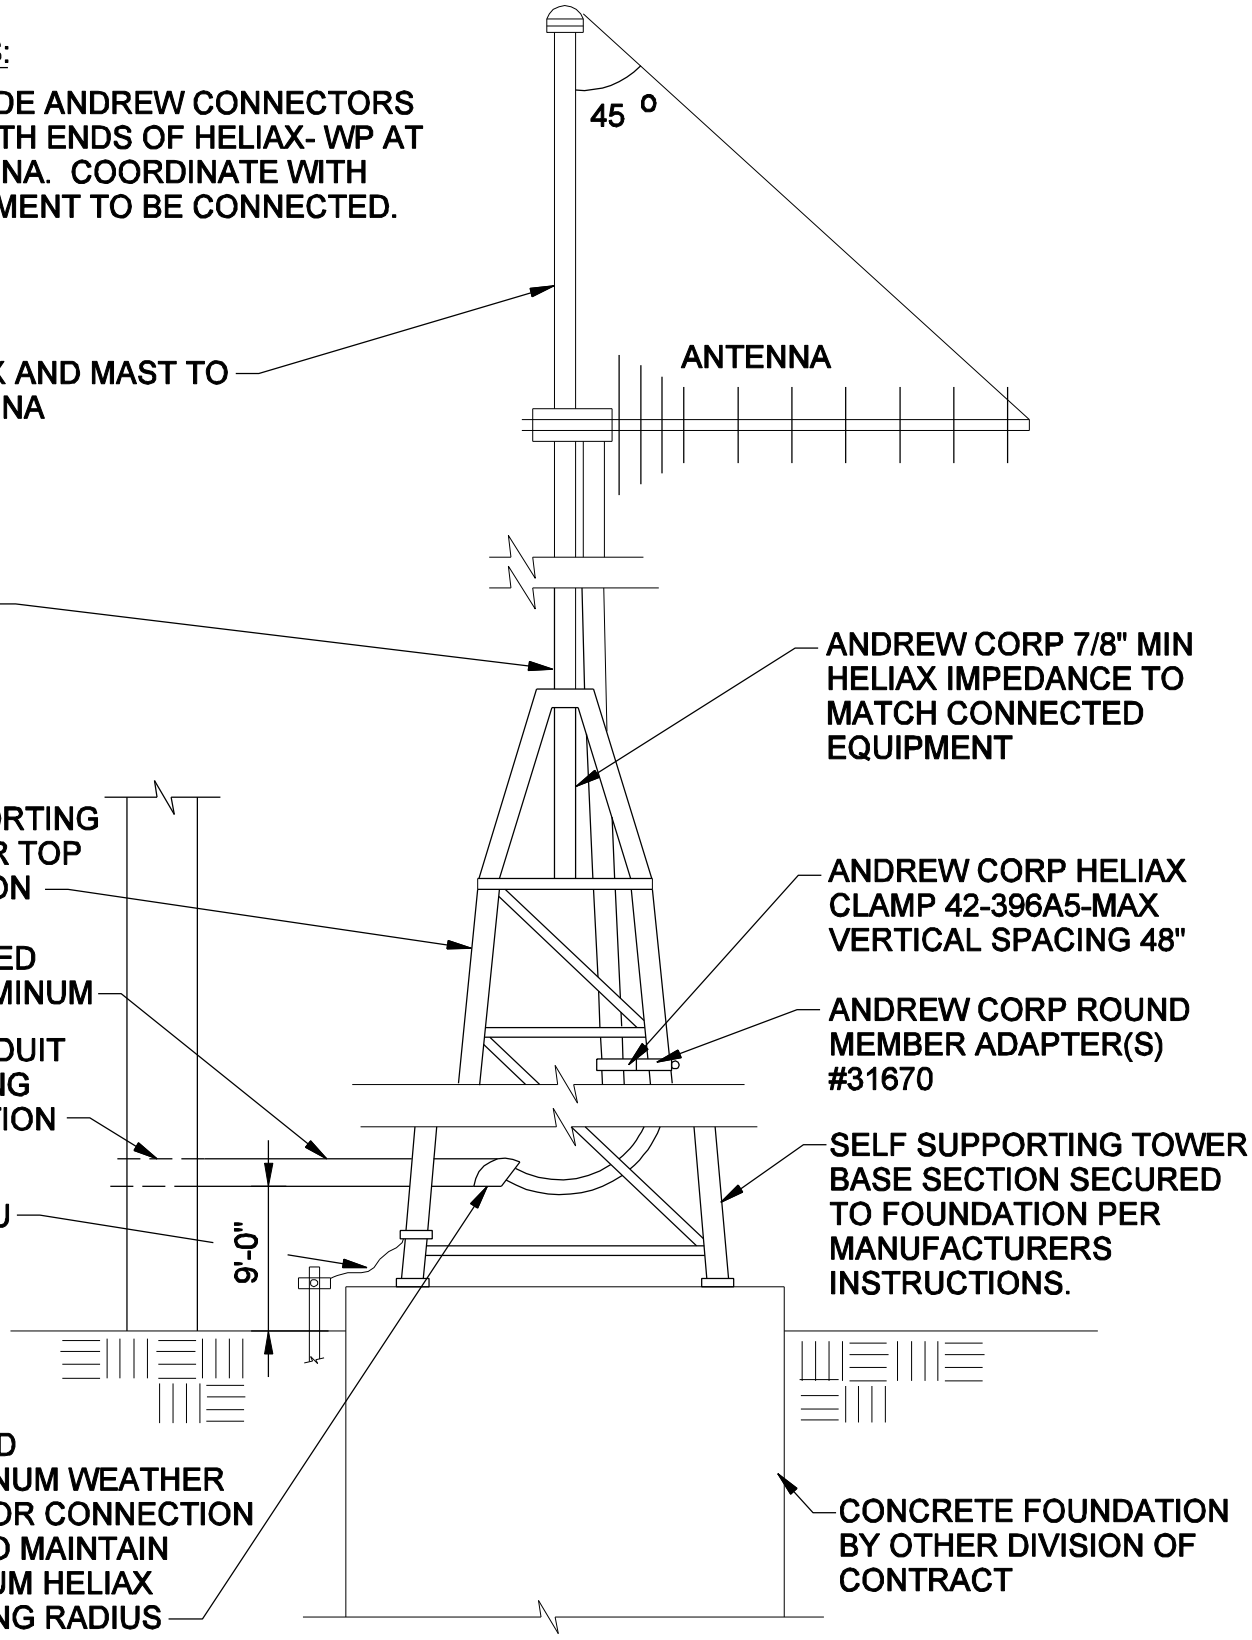


# TYPICAL ANTENNA INSTALLATION

NTS

EASTERN MUNICIPAL WATER DISTRICT
PERRIS II DESALINATION FACILITY

4091-504G

CH2MHILL