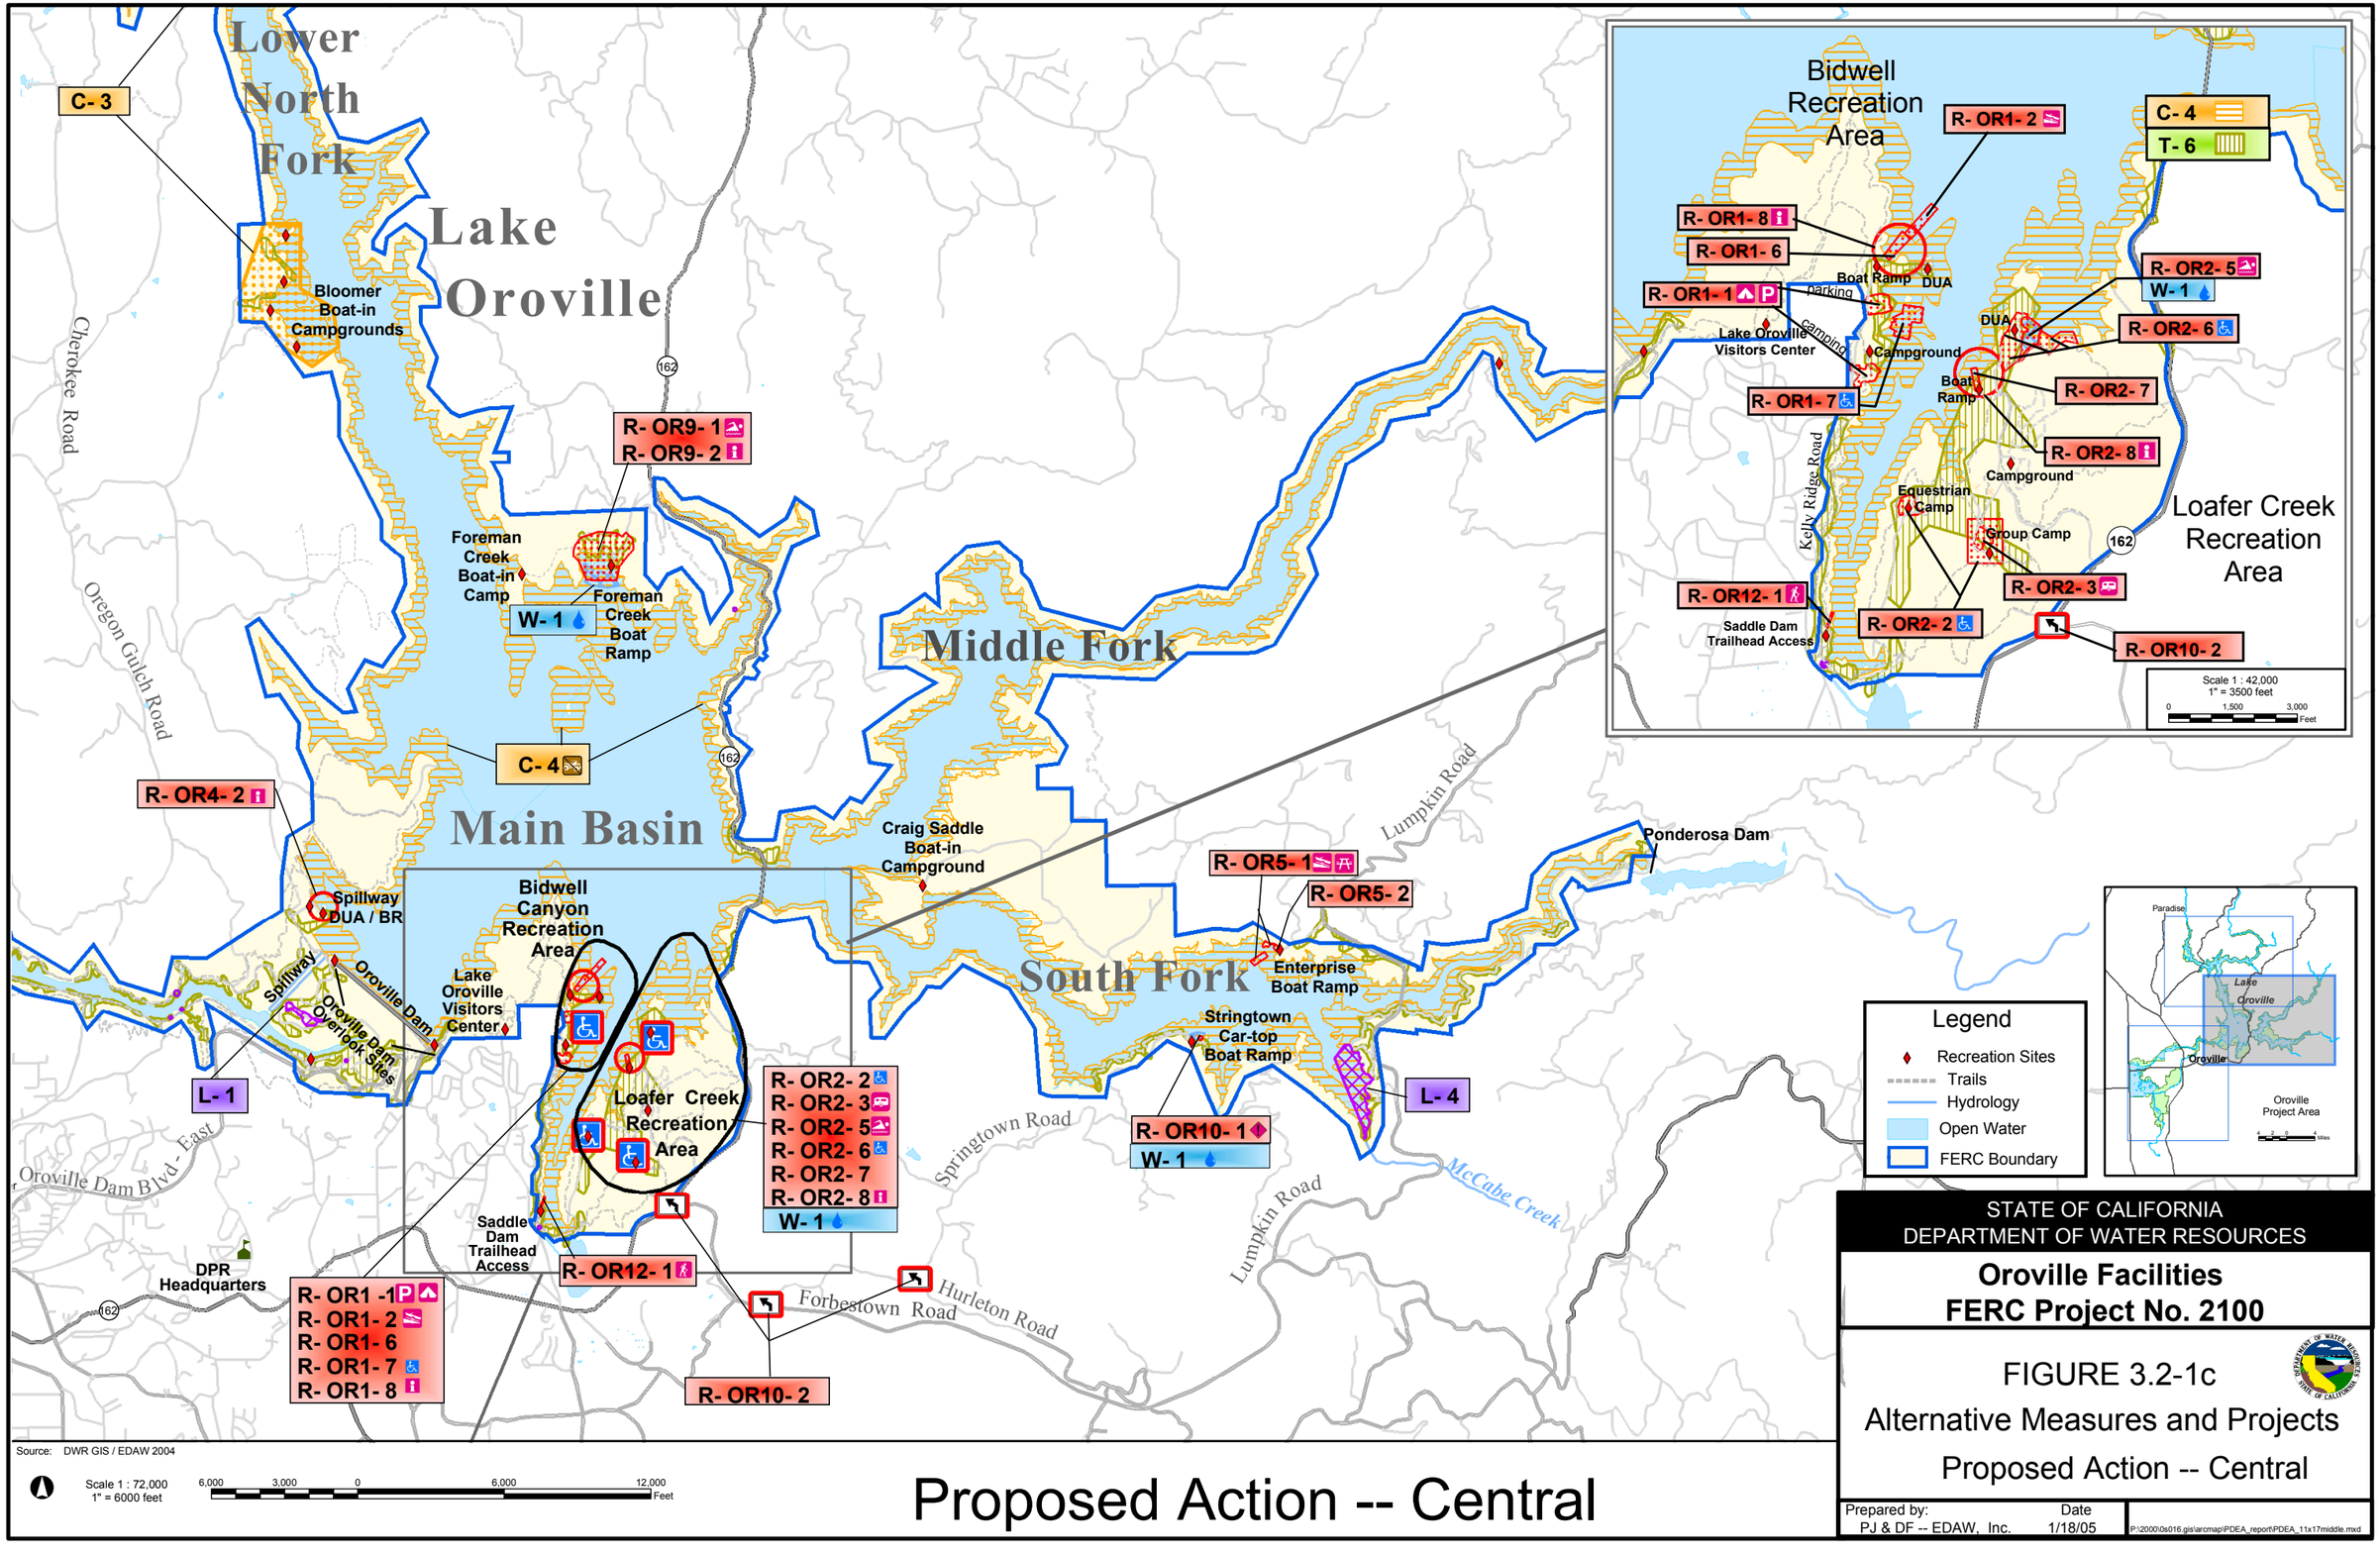

STATE OF CALIFORNIA
DEPARTMENT OF WATER RESOURCES

Oroville Facilities
FERC Project No. 2100

FIGURE 3.2-1c
Alternative Measures and Projects
Proposed Action -- Central

Prepared by:	Date	
PJ & DF -- EDAW, Inc.	1/18/05	P:\2000\0s016.gis\arcmap\PDEA_report\PDEA_11x17middle.mxd