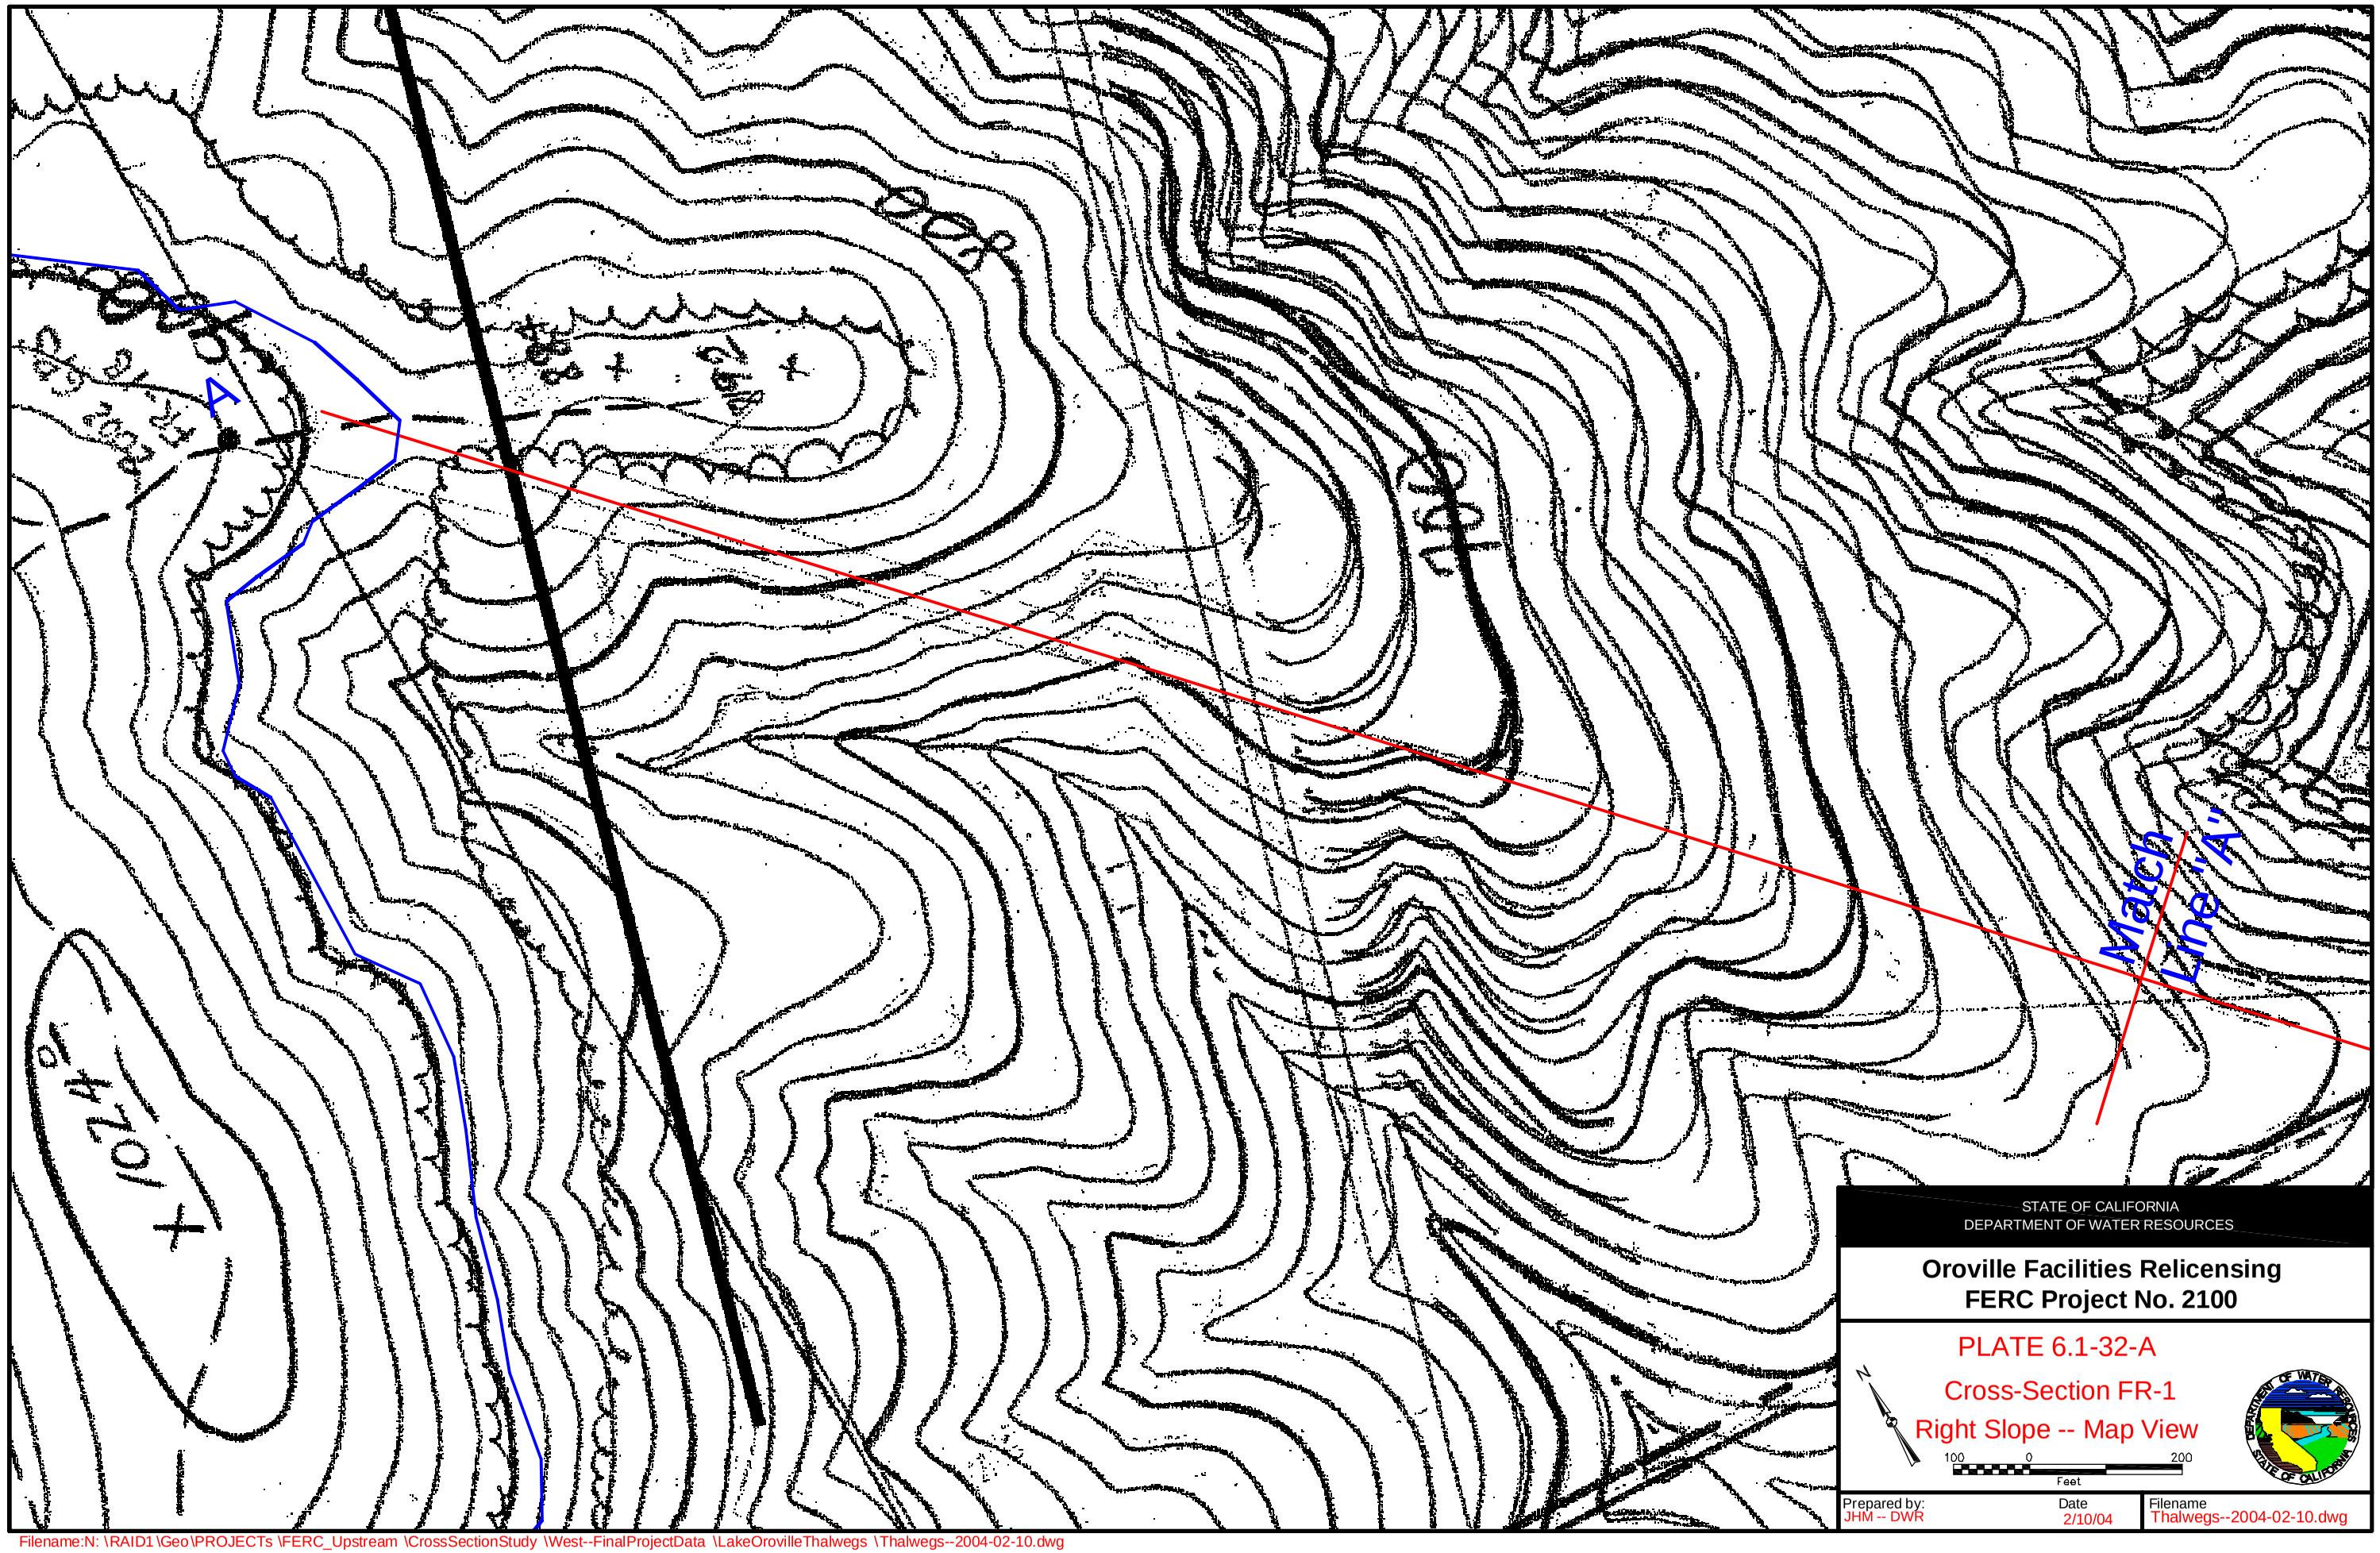

STATE OF CALIFORNIA
DEPARTMENT OF WATER RESOURCES

Oroville Facilities Relicensing
FERC Project No. 2100

PLATE 6.1-32-A

Cross-Section FR-1

Right Slope -- Map View

100 0 200
Feet

Prepared by:	Date	Filename
JHM -- DWR	2/10/04	Thalwegs--2004-02-10.dwg

Filename:N: \RAID1 \Geo \PROJECTs \FERC_Upstream \CrossSectionStudy \West--FinalProjectData \LakeOrovilleThalwegs \Thalwegs--2004-02-10.dwg
Layout Name:FR-1a Plot Time: Feb 10, 2004 - 4:18pm