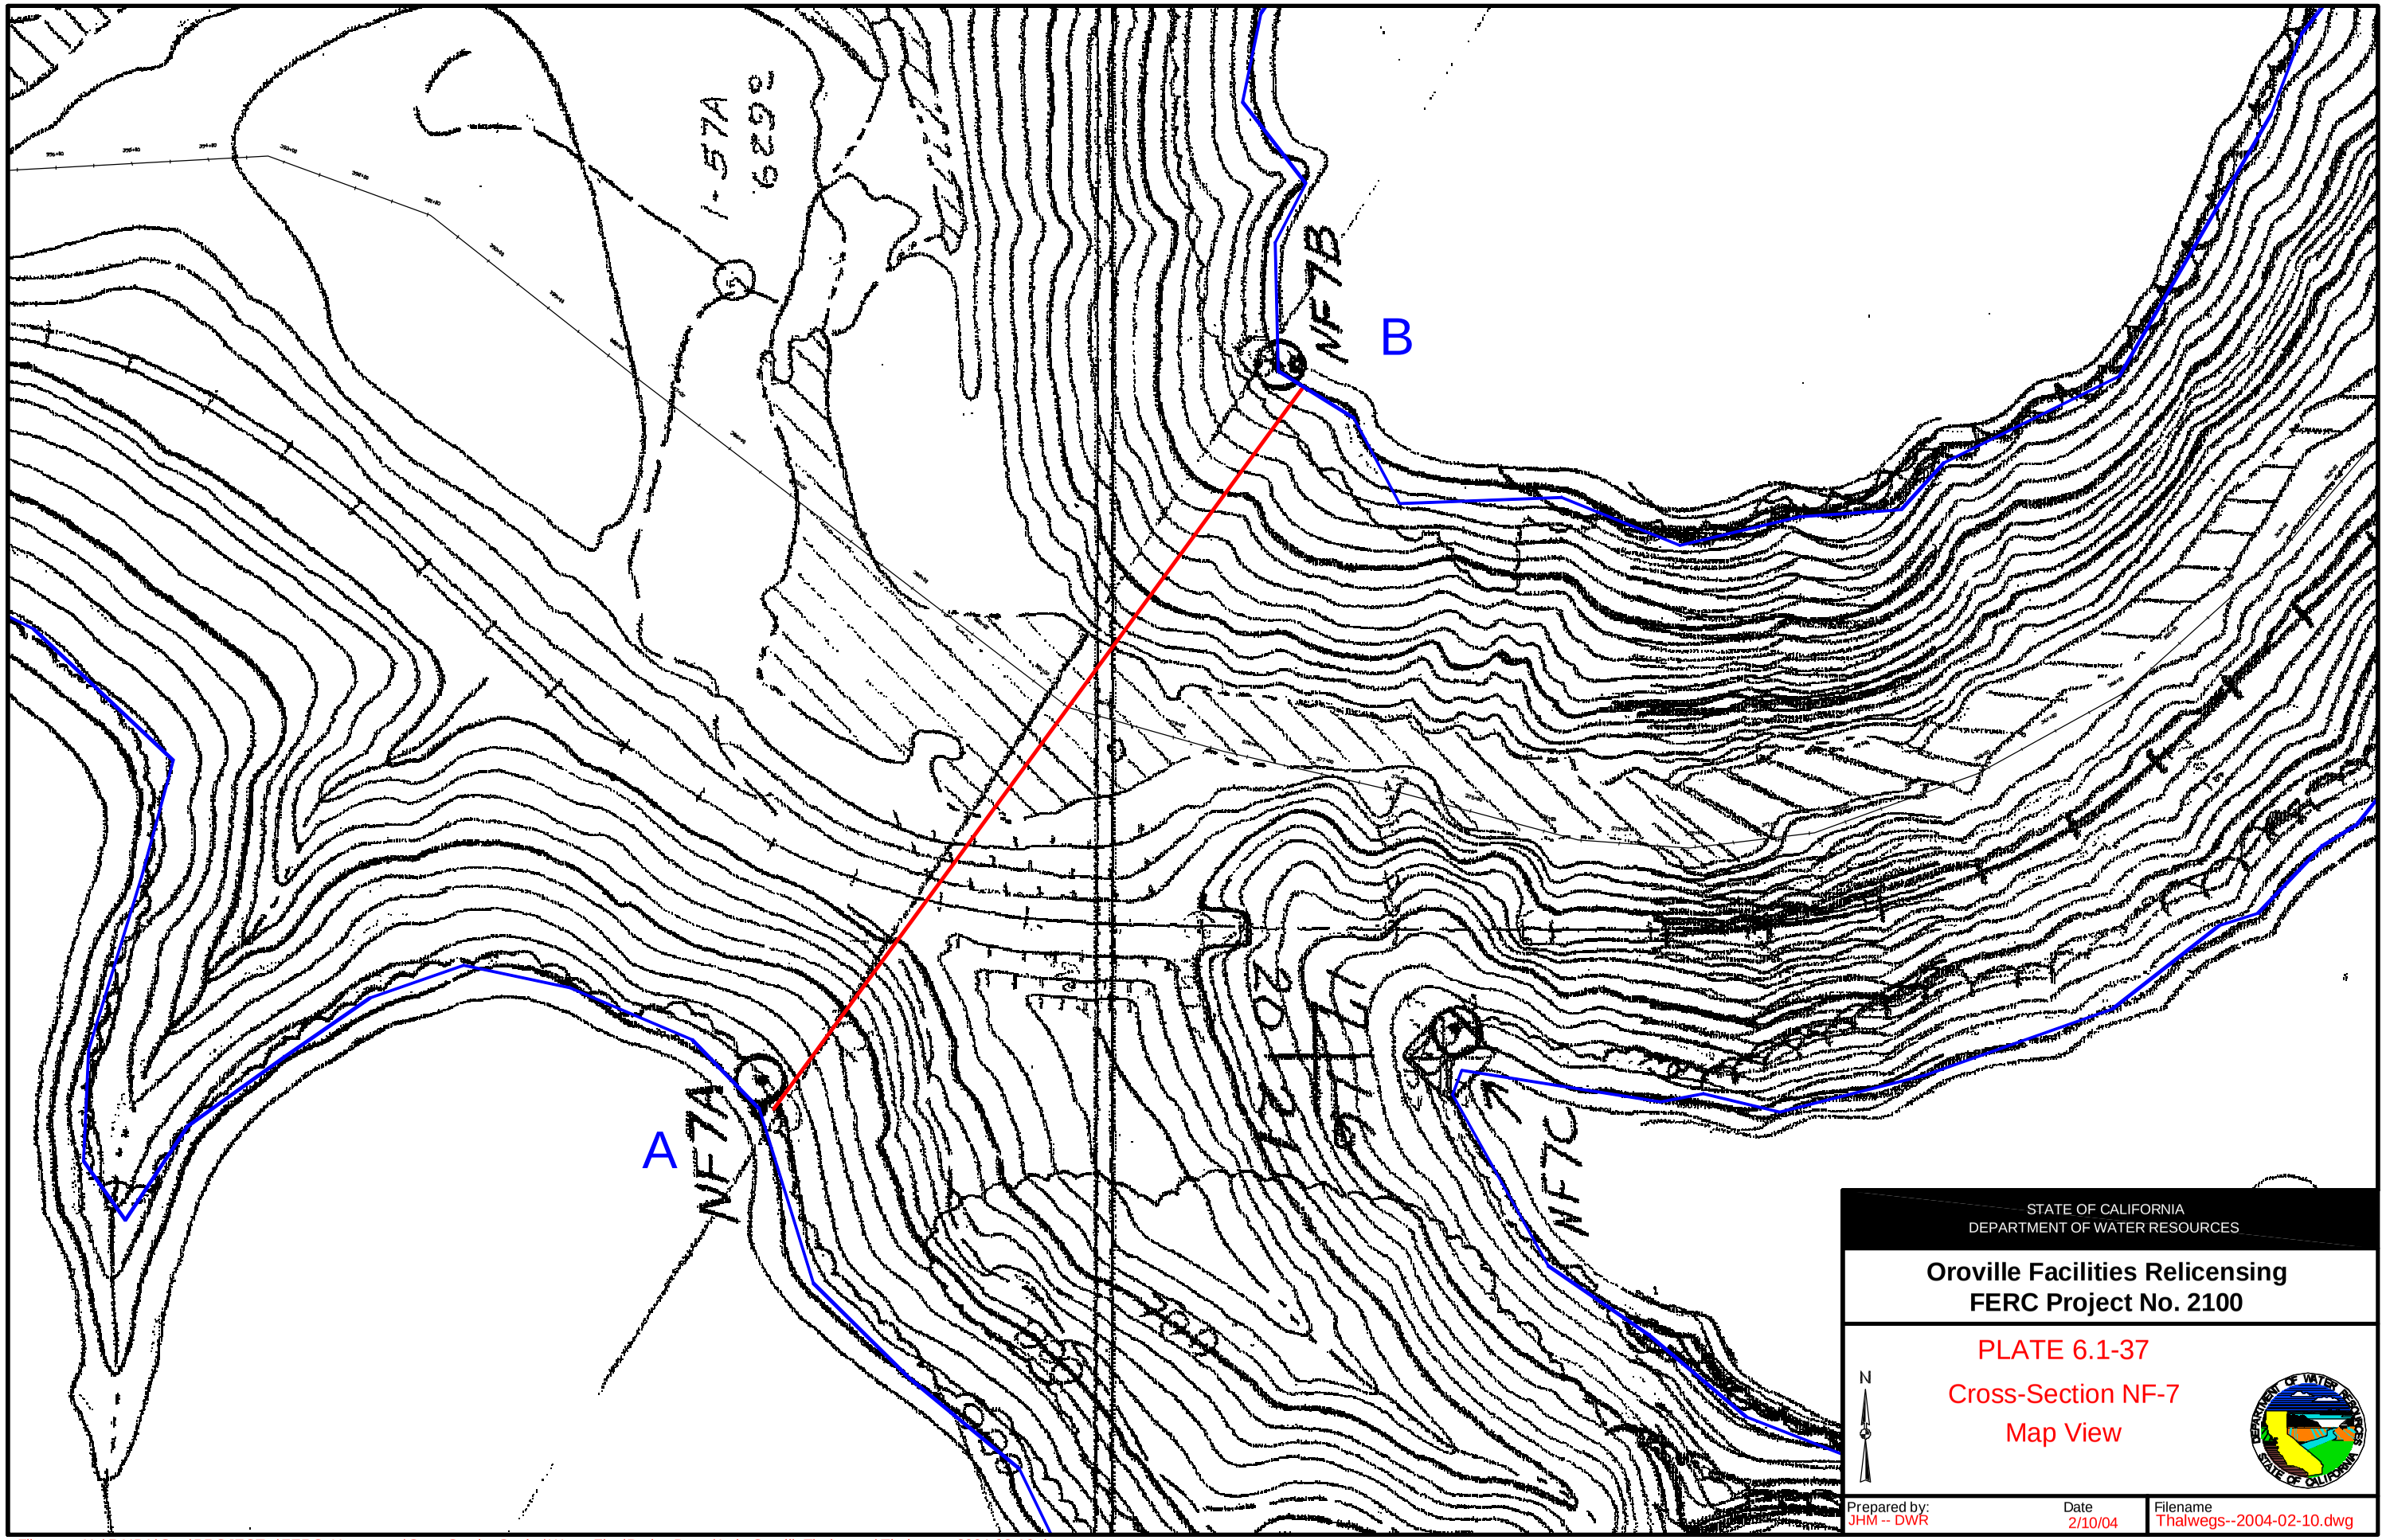

Filename:N: \RAID1 \Geo\PROJECTs \FERC_Upstream \CrossSectionStudy \West--FinalProjectData \LakeOrovilleThalwegs \Thalwegs--2004-02-10.dwg
Layout Name:NF-7 Plot Time: Feb 10, 2004 - 4:47pm