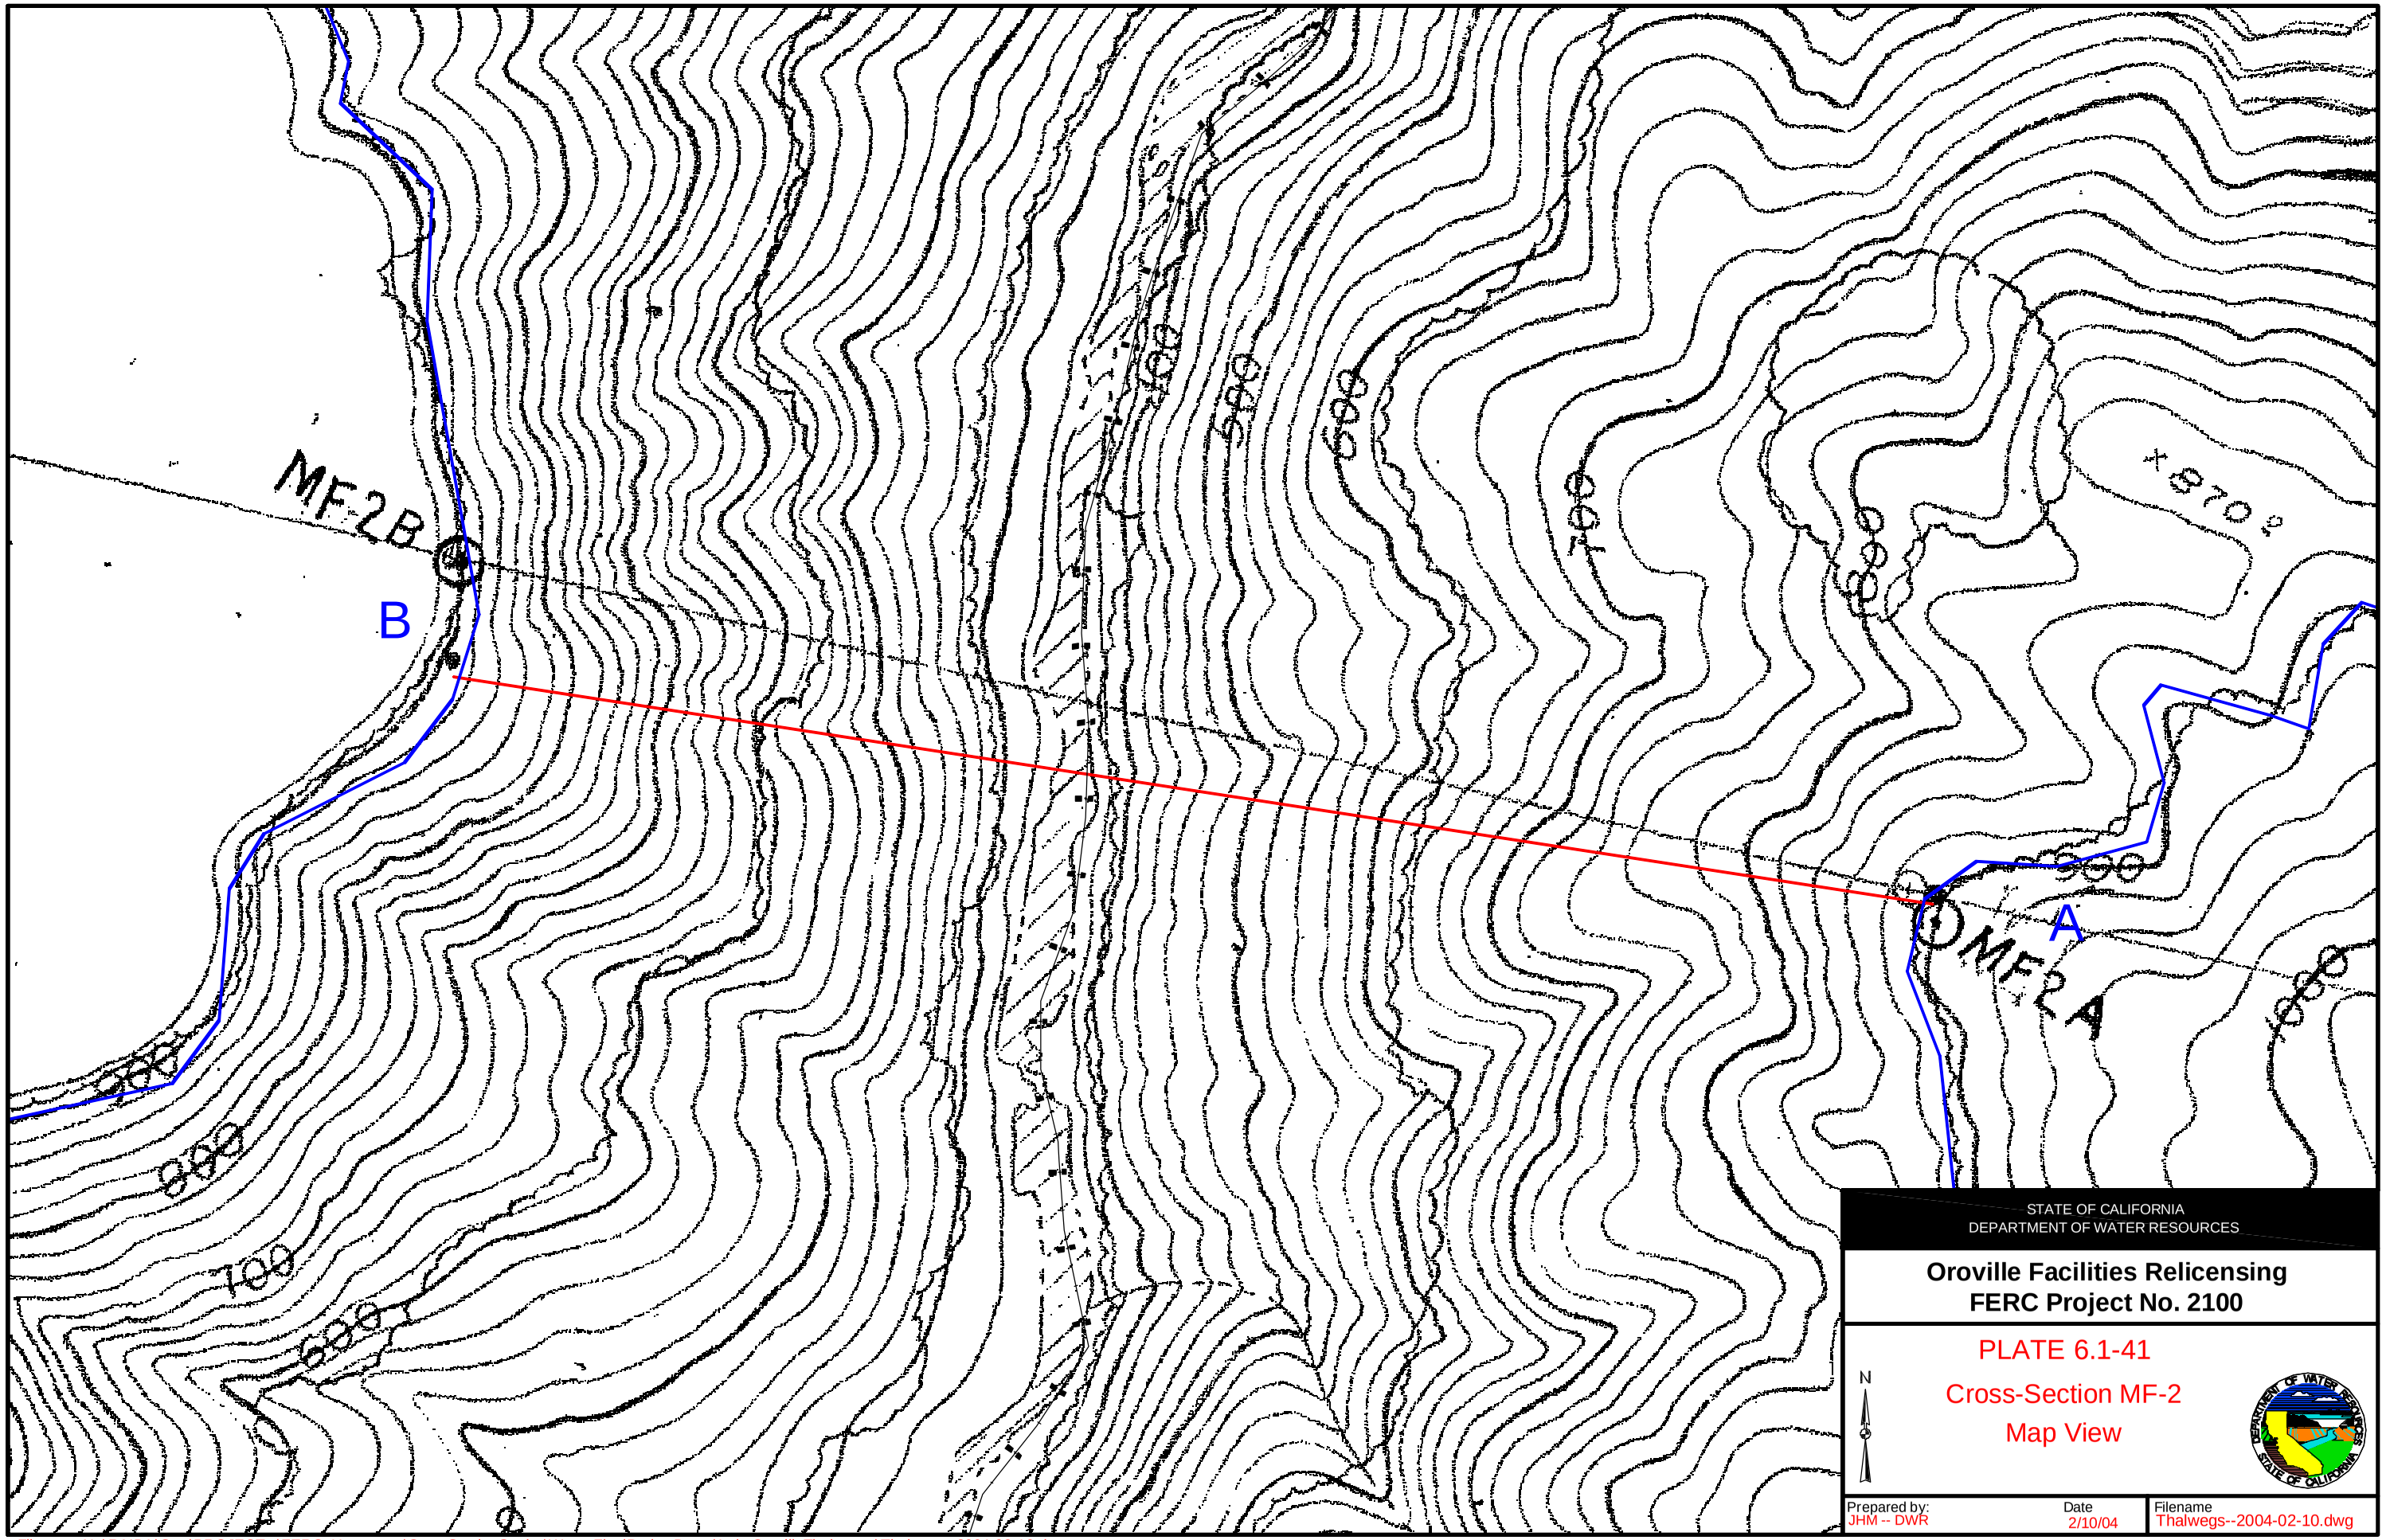


STATE OF CALIFORNIA
DEPARTMENT OF WATER RESOURCES

**Oroville Facilities Relicensing**
**FERC Project No. 2100**

PLATE 6.1-41

Cross-Section MF-2

Map View

N

| Prepared by: | Date | Filename |
|---|---|---|
| JHM -- DWR | 2/10/04 | Thalwegs--2004-02-10.dwg |

Filename:N: \RAID1 \Geo\PROJECTs \FERC_Upstream \CrossSectionStudy \West--FinalProjectData \LakeOrovilleThalwegs \Thalwegs--2004-02-10.dwg
Layout Name:MF-2 Plot Time: Feb 10, 2004 - 5:20pm