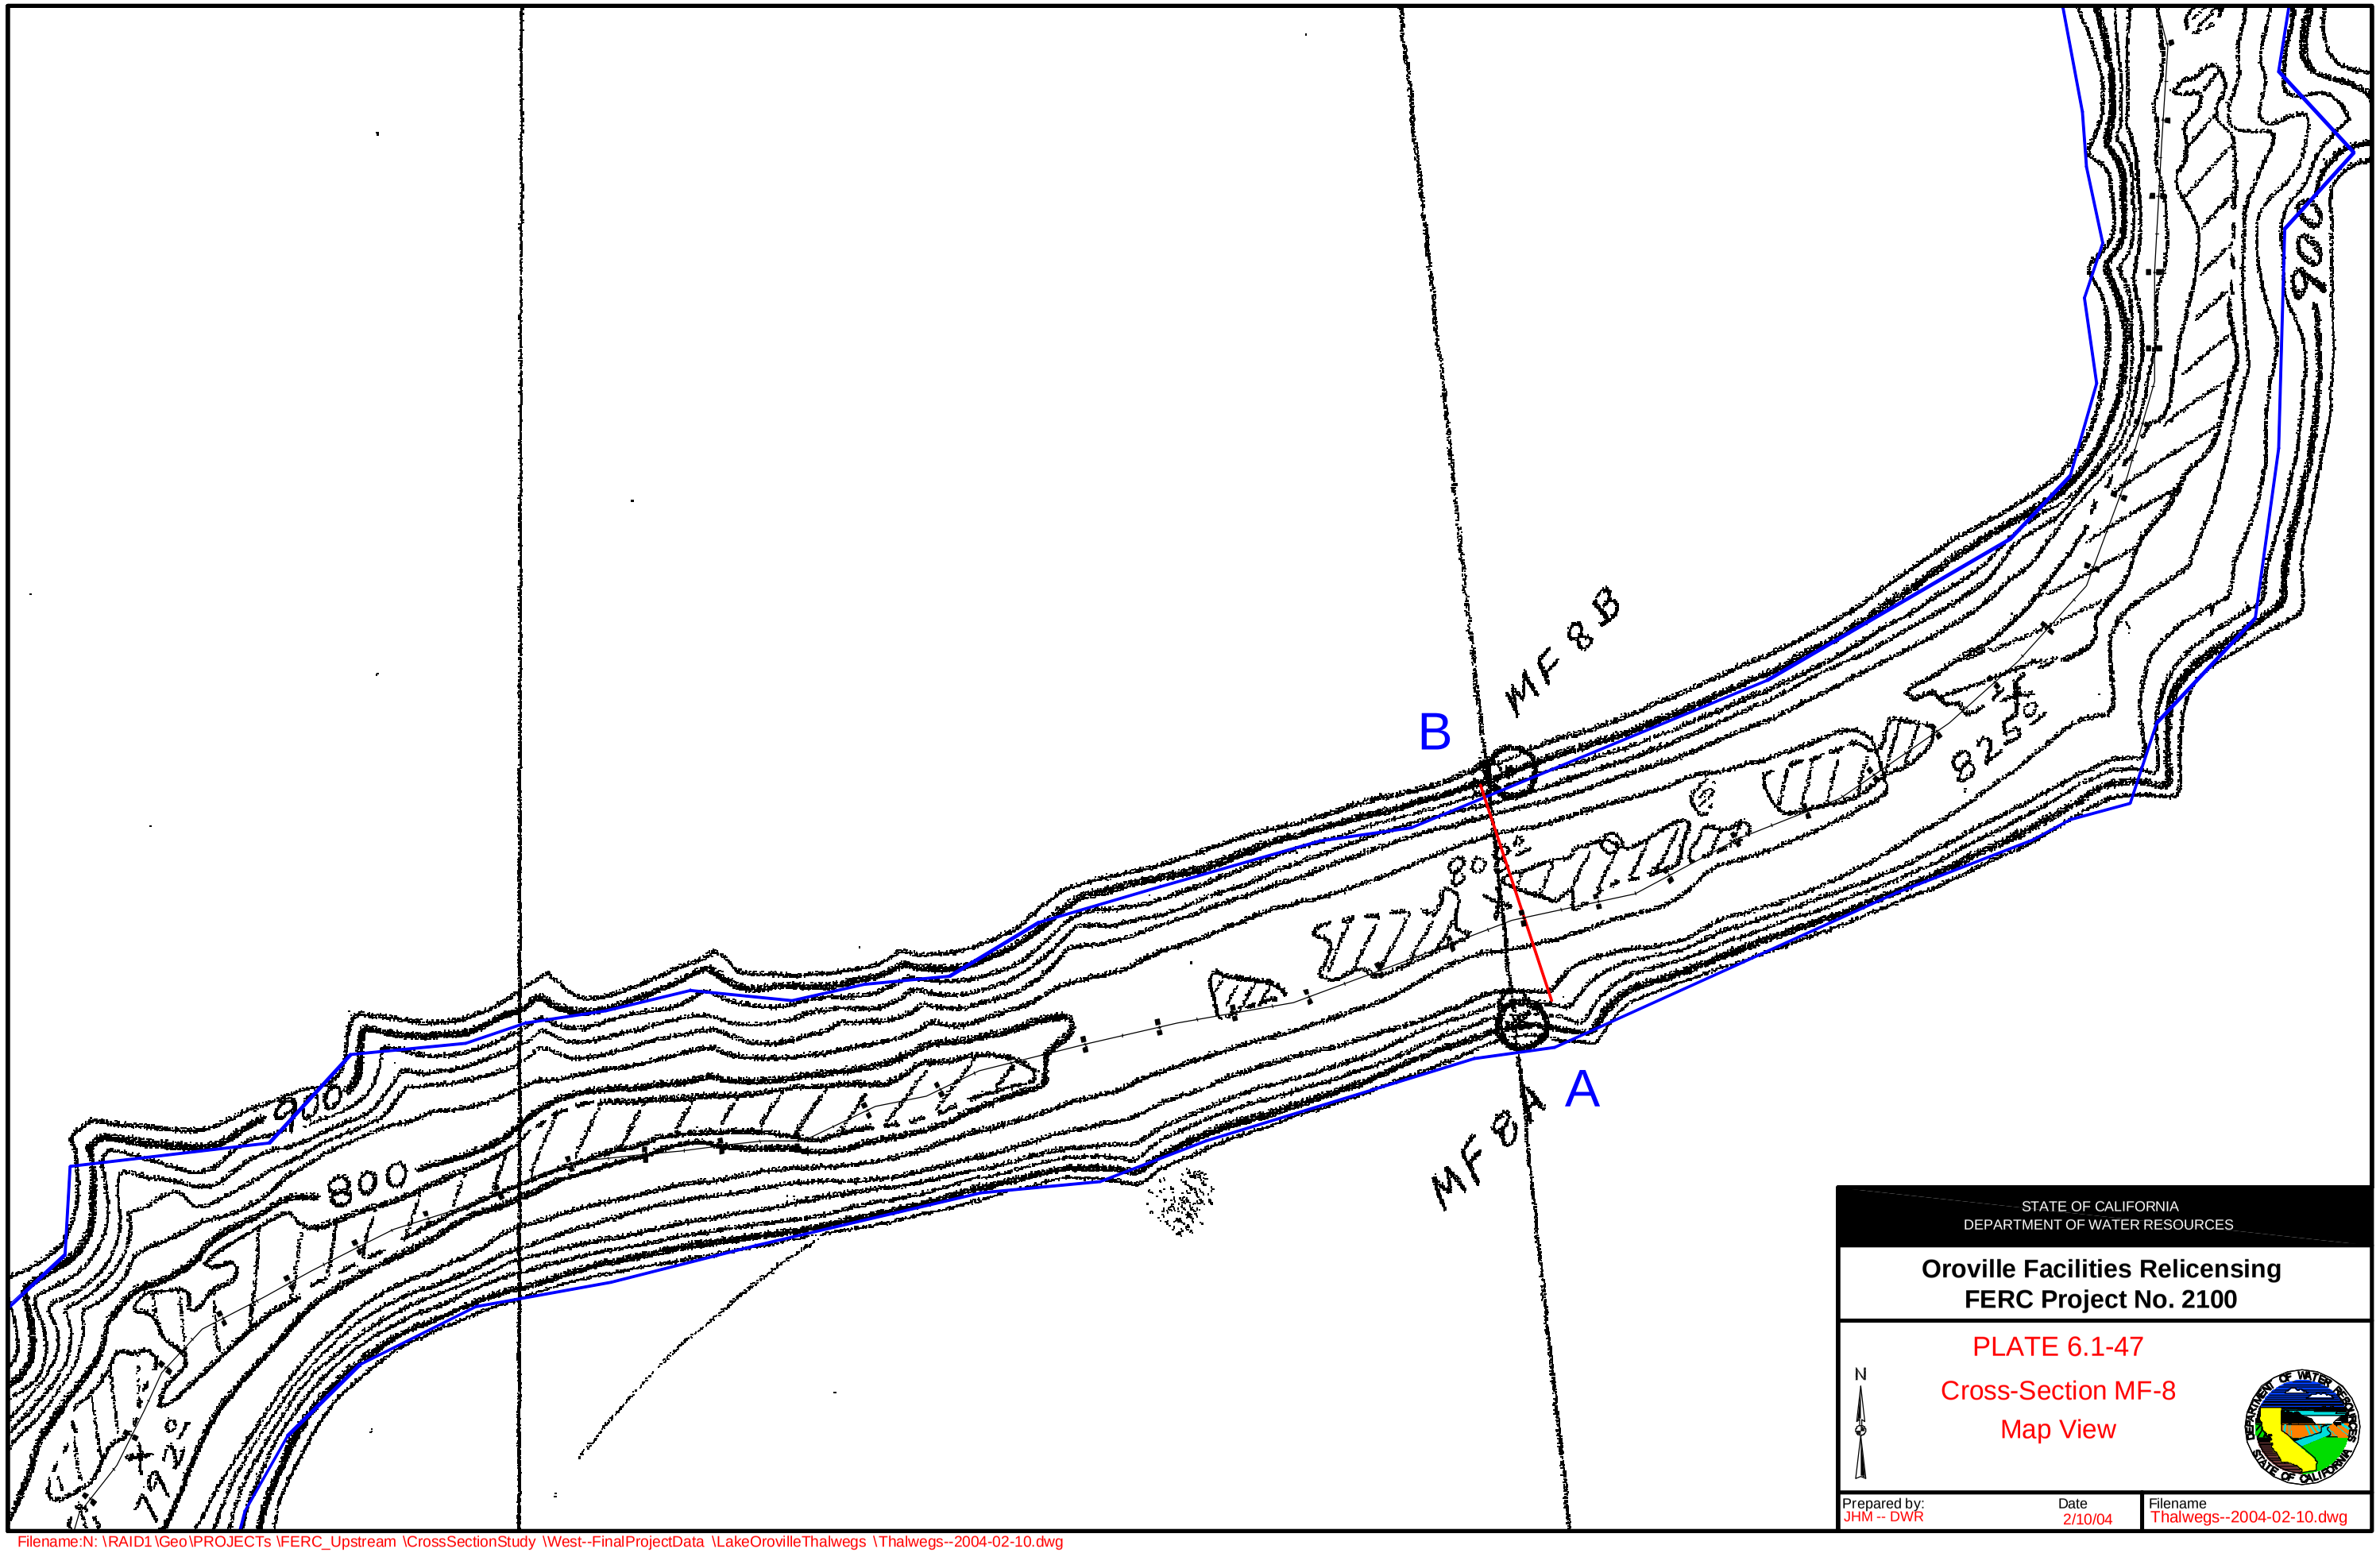

STATE OF CALIFORNIA
DEPARTMENT OF WATER RESOURCES

Oroville Facilities Relicensing
FERC Project No. 2100

PLATE 6.1-47

Cross-Section MF-8

Map View

N

Prepared by:	Date	Filename
JHM -- DWR	2/10/04	Thalwegs--2004-02-10.dwg

Filename:N: \RAID1 \Geo\PROJECTs \FERC_Upstream \CrossSectionStudy \West--FinalProjectData \LakeOrovilleThalwegs \Thalwegs--2004-02-10.dwg
Layout Name:MF-8 Plot Time: Feb 10, 2004 - 5:43pm