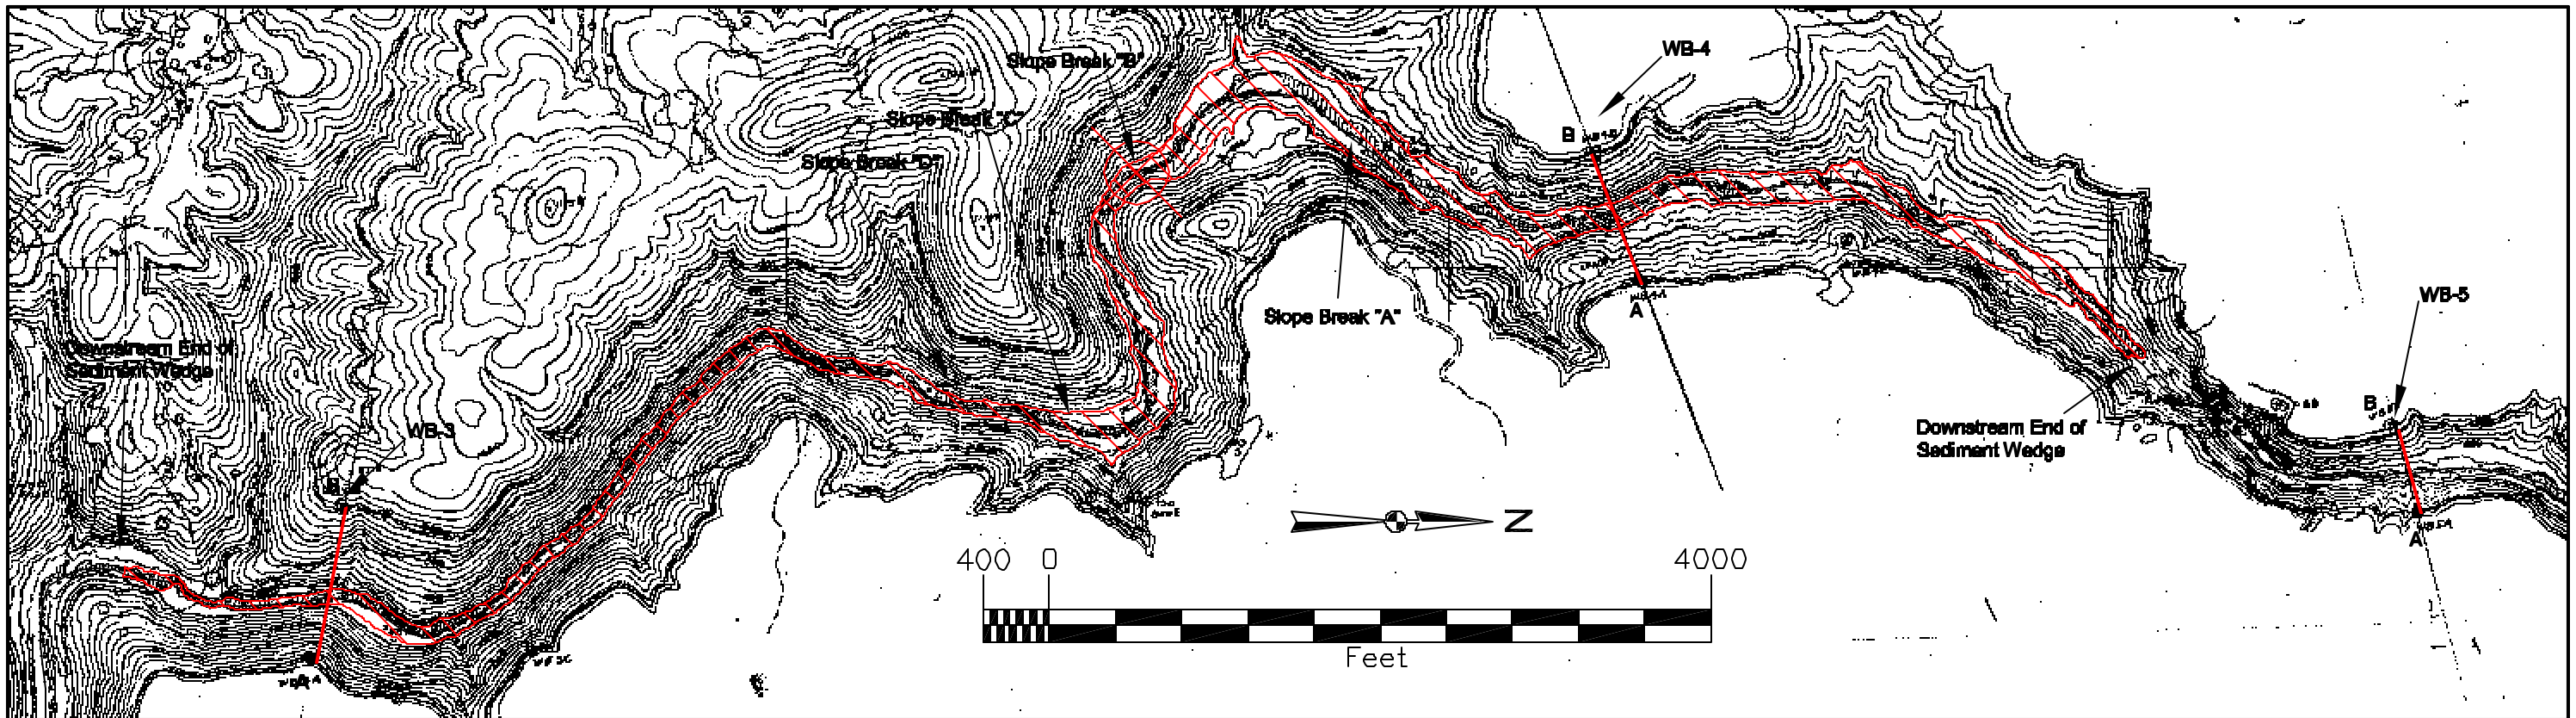

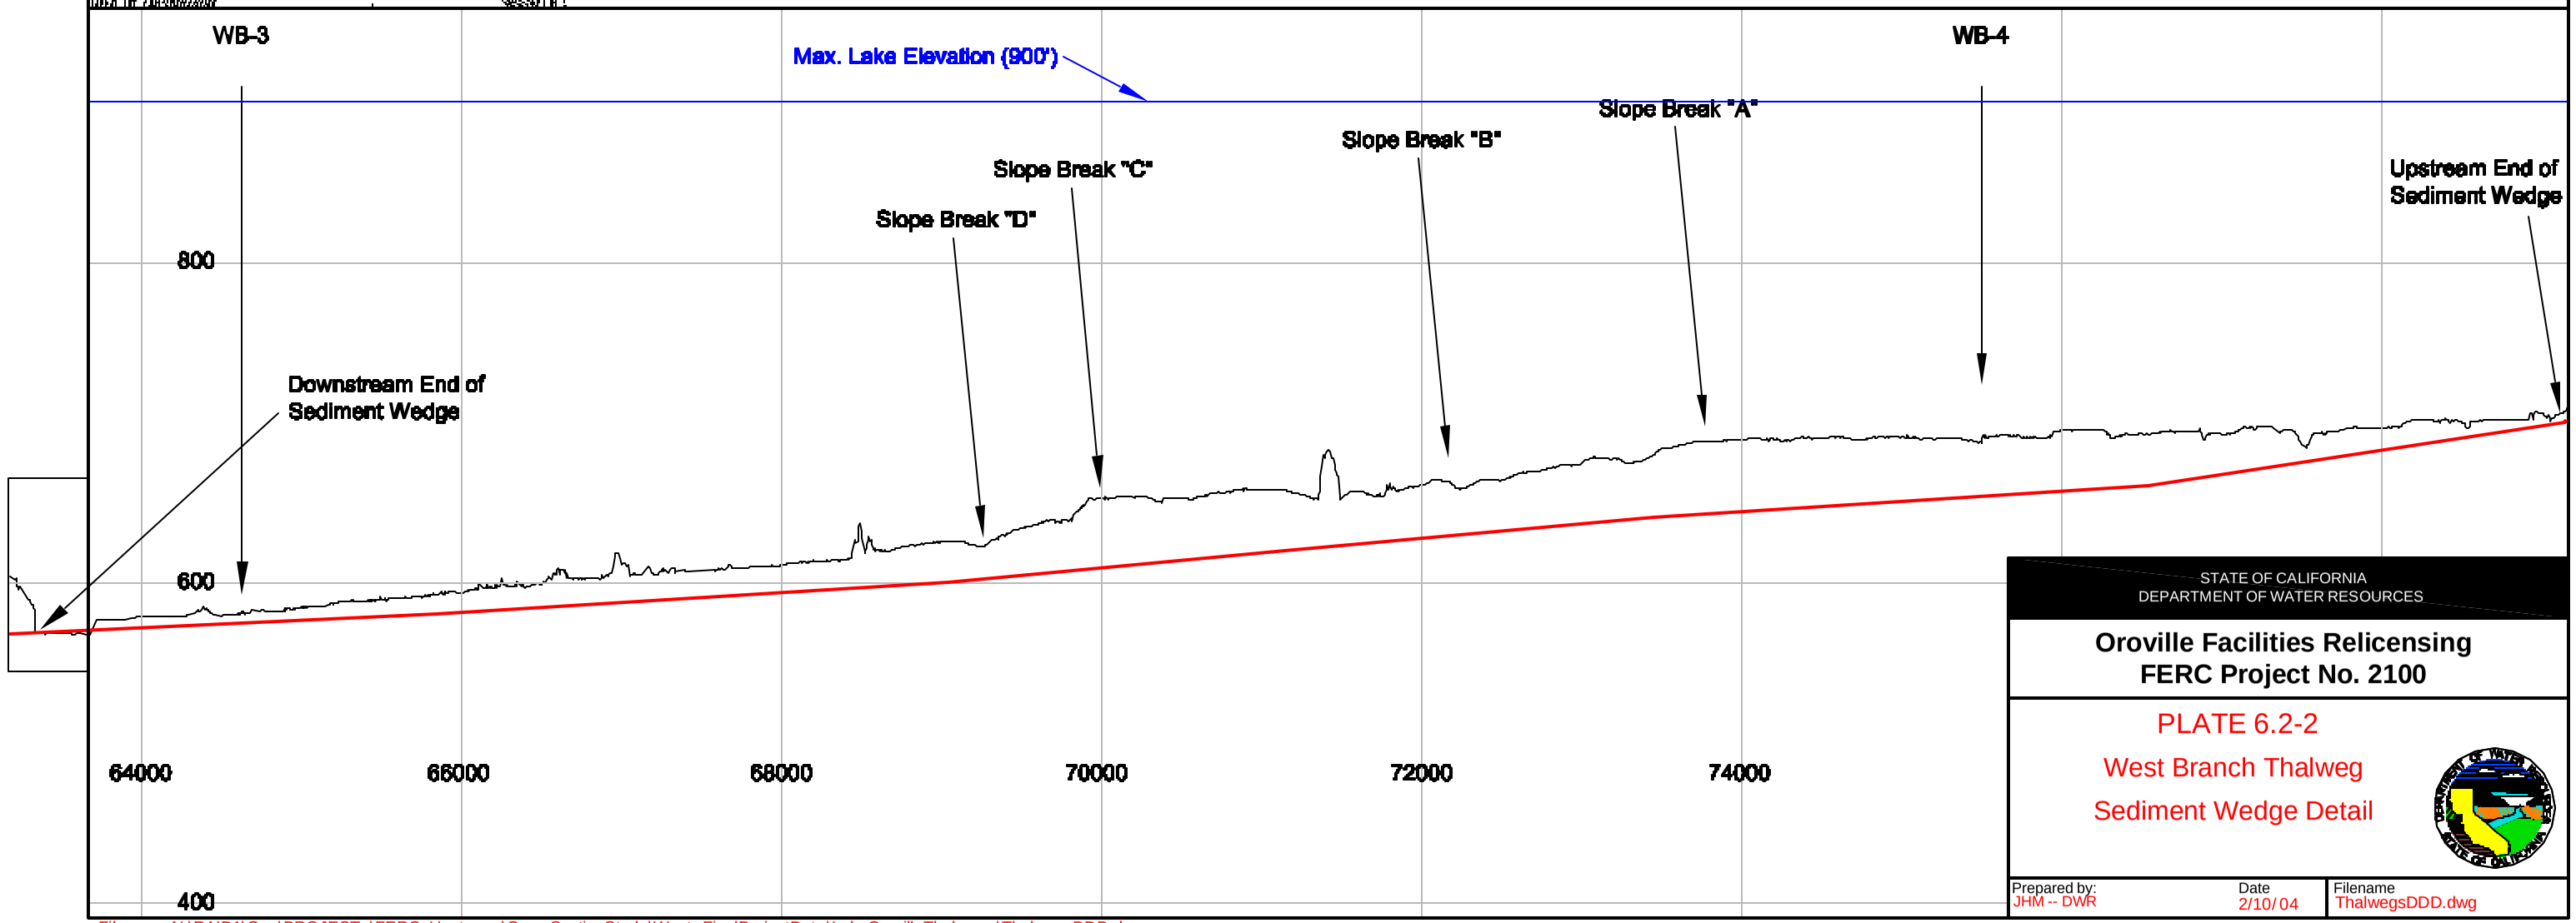

STATE OF CALIFORNIA
DEPARTMENT OF WATER RESOURCES

Oroville Facilities Relicensing
FERC Project No. 2100

PLATE 6.2-2

West Branch Thalweg

Sediment Wedge Detail

Prepared by:	Date	Filename
JHM -- DWR	2/10/ 04	ThalwegsDDD.dwg

Filename:N:\RAID1\Geo\PROJECTs\FERC_Upstream\CrossSectionStudy\West--FinalProjectData\LakeOrovilleThalwegs \ThalwegsDDD.dwg
Layout Name:WBWedgeDetail--1to1000 Plot Time: Feb 10, 2004 - 8:33am