SCHEMATIC DIAGRAM OF RECYCLED WATER SUPPLY SYSTEM

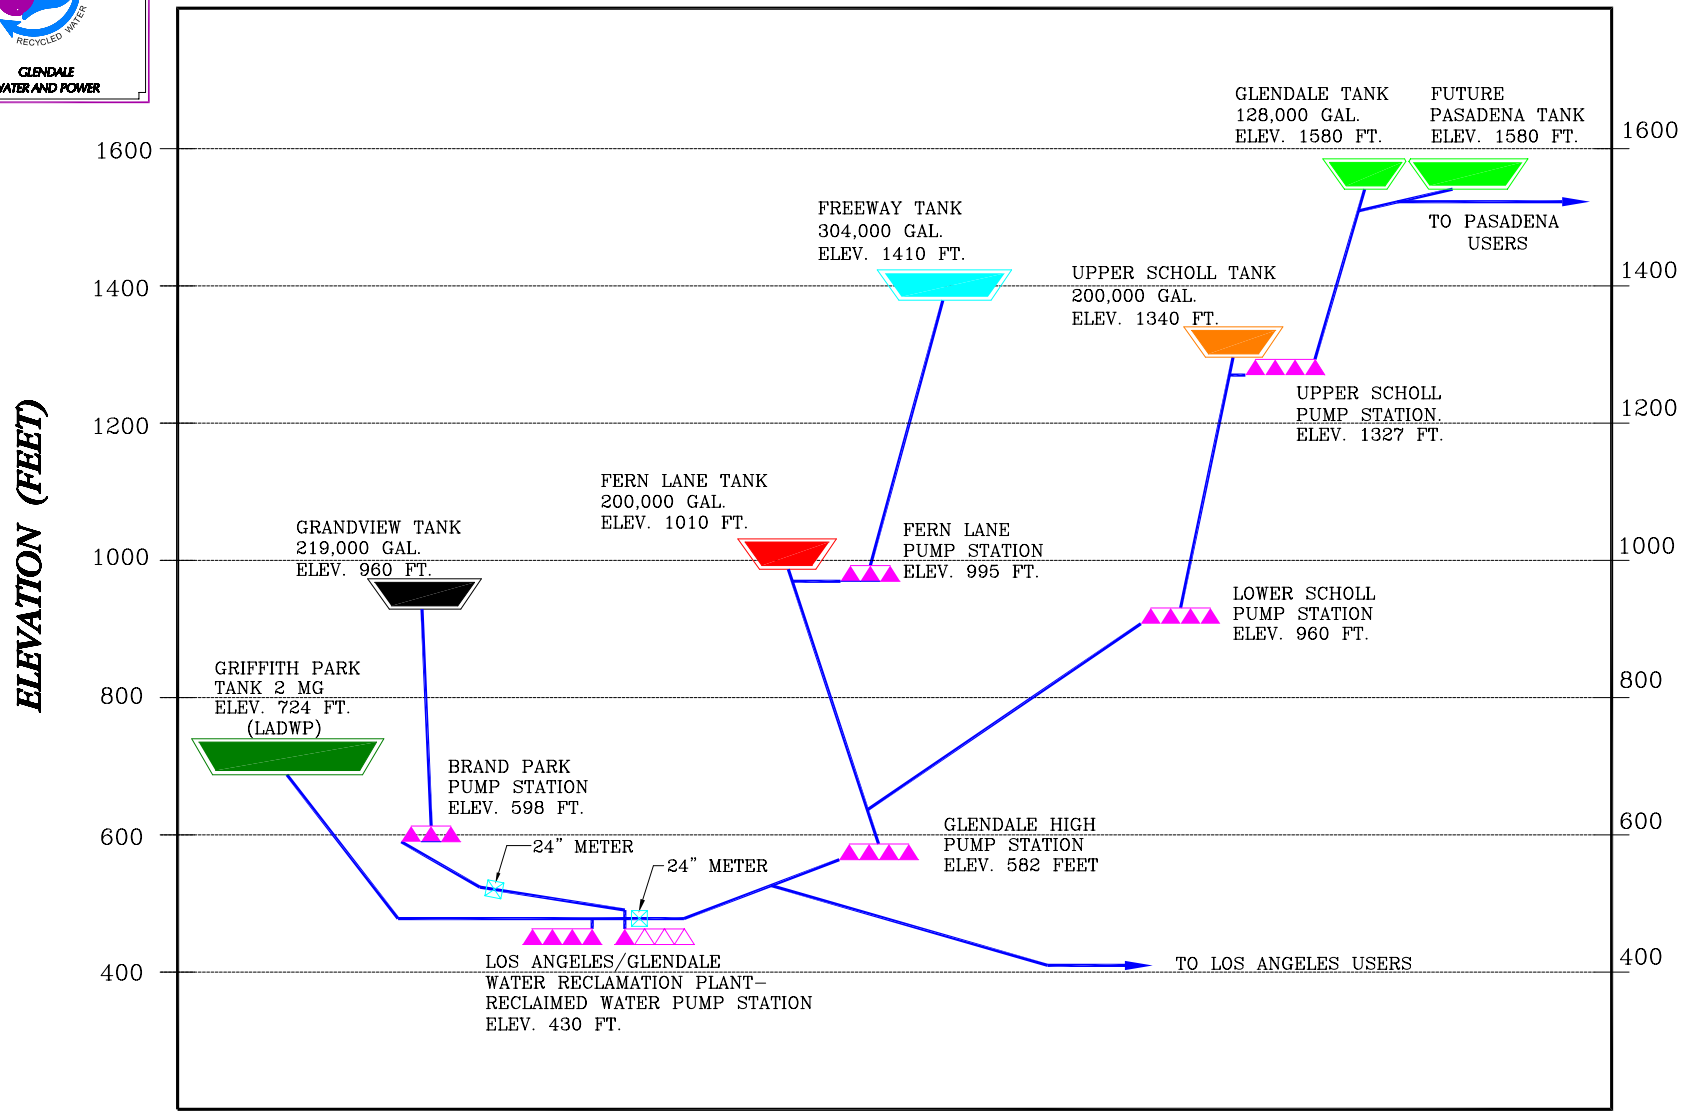

FIGURE 4