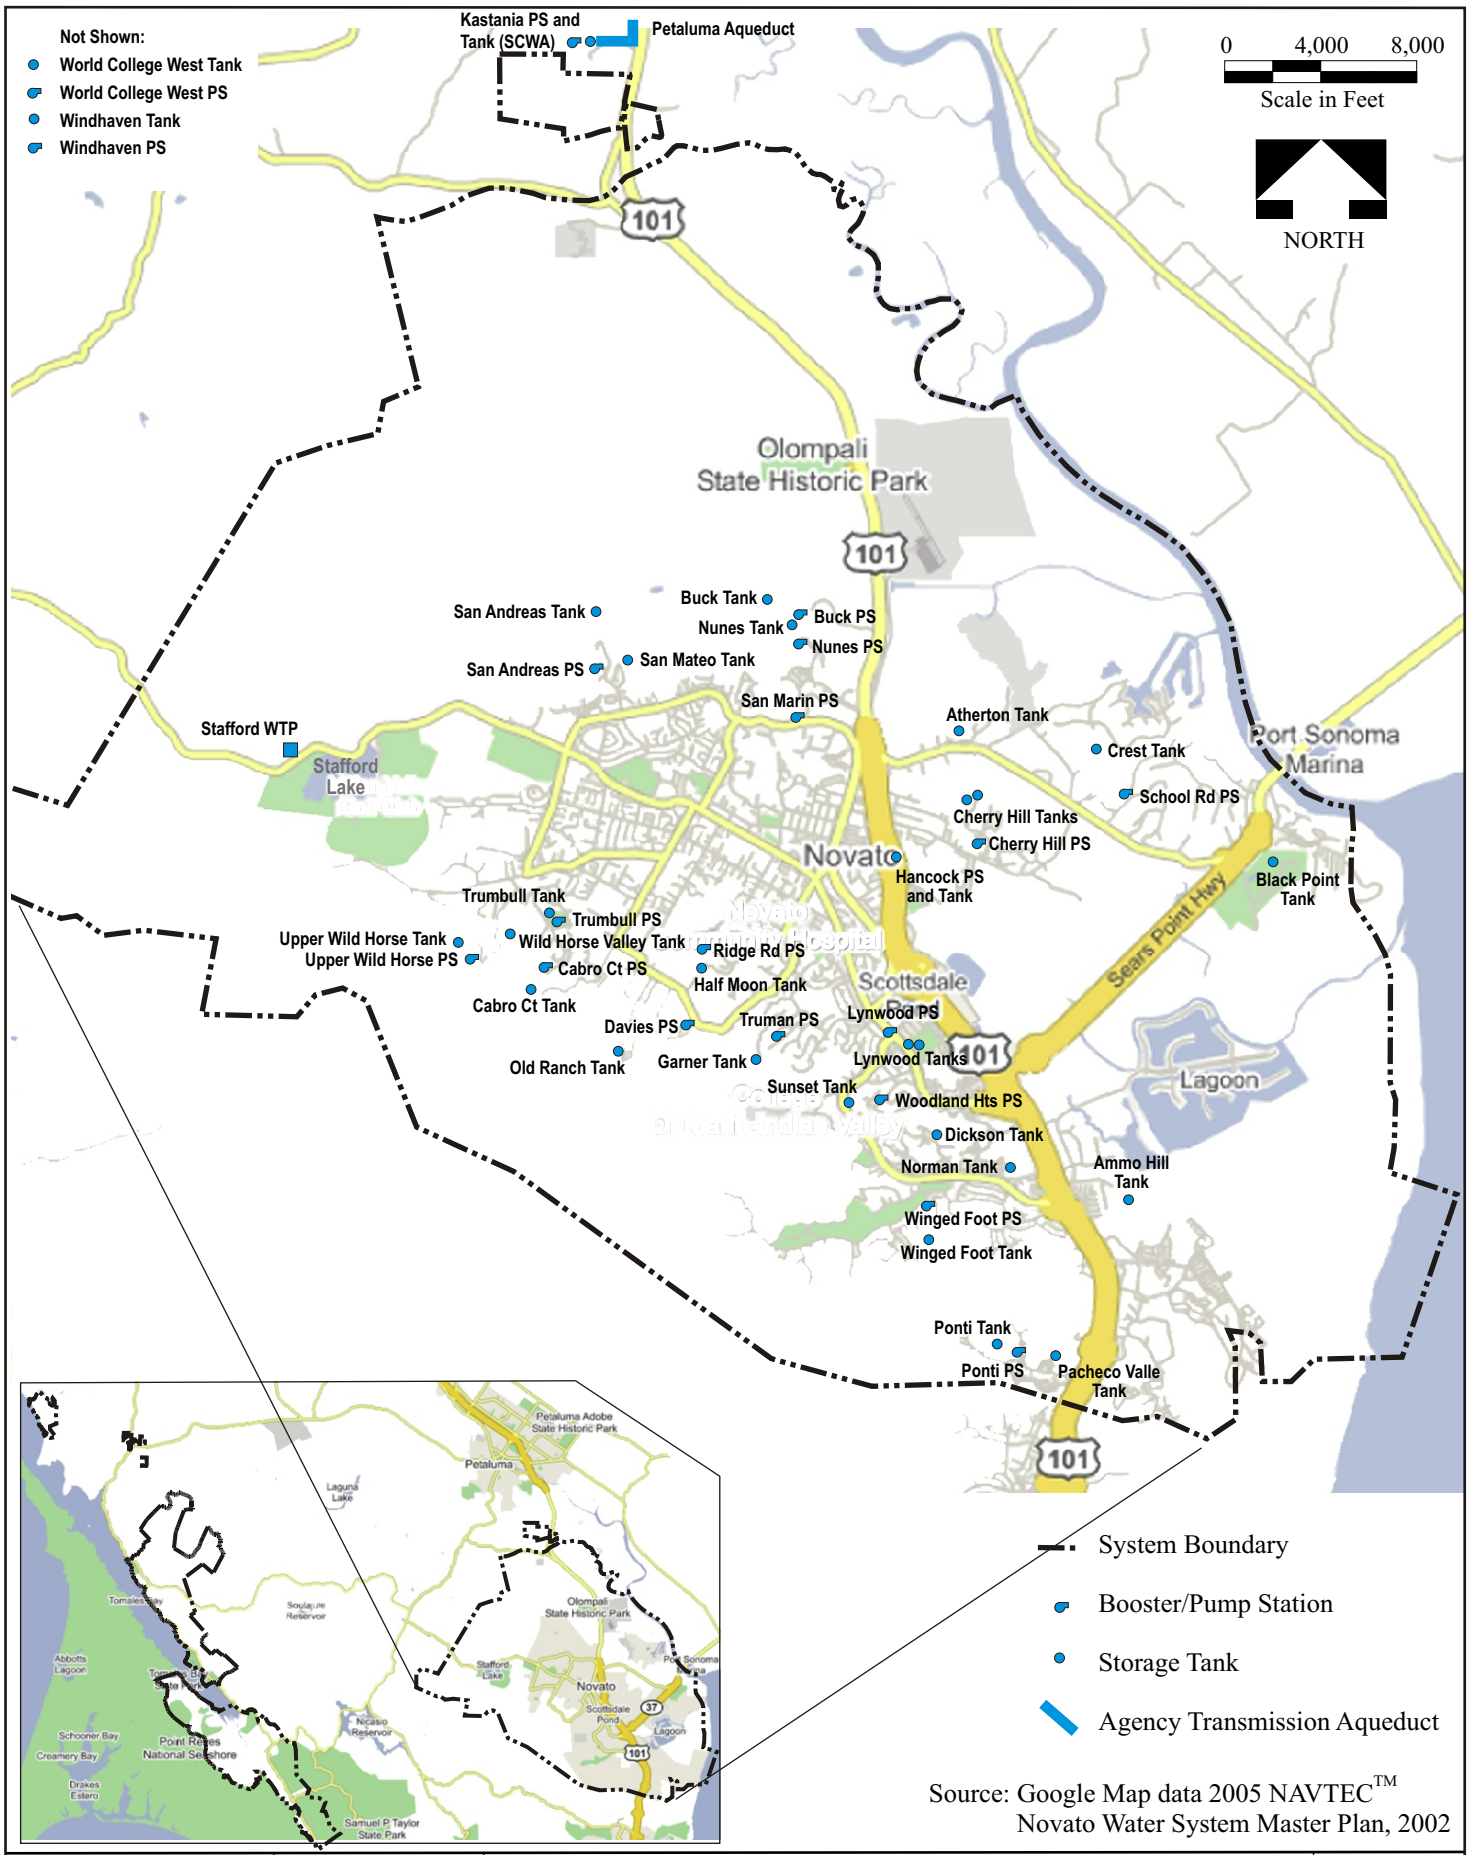

Source: Google Map data 2005 NAVTEC™
Novato Water System Master Plan, 2002

BROWN AND CALDWELL	PROJECT 127280-005	SITE UWMP 2005, North Marin Water District	Figure 2-2
	DATE 3-6-06	TITLE Novato Water System, Water System Facilities	

P:\27000\127280 - Sonoma County Water Agency\UWMPs\North Marin WD\figures