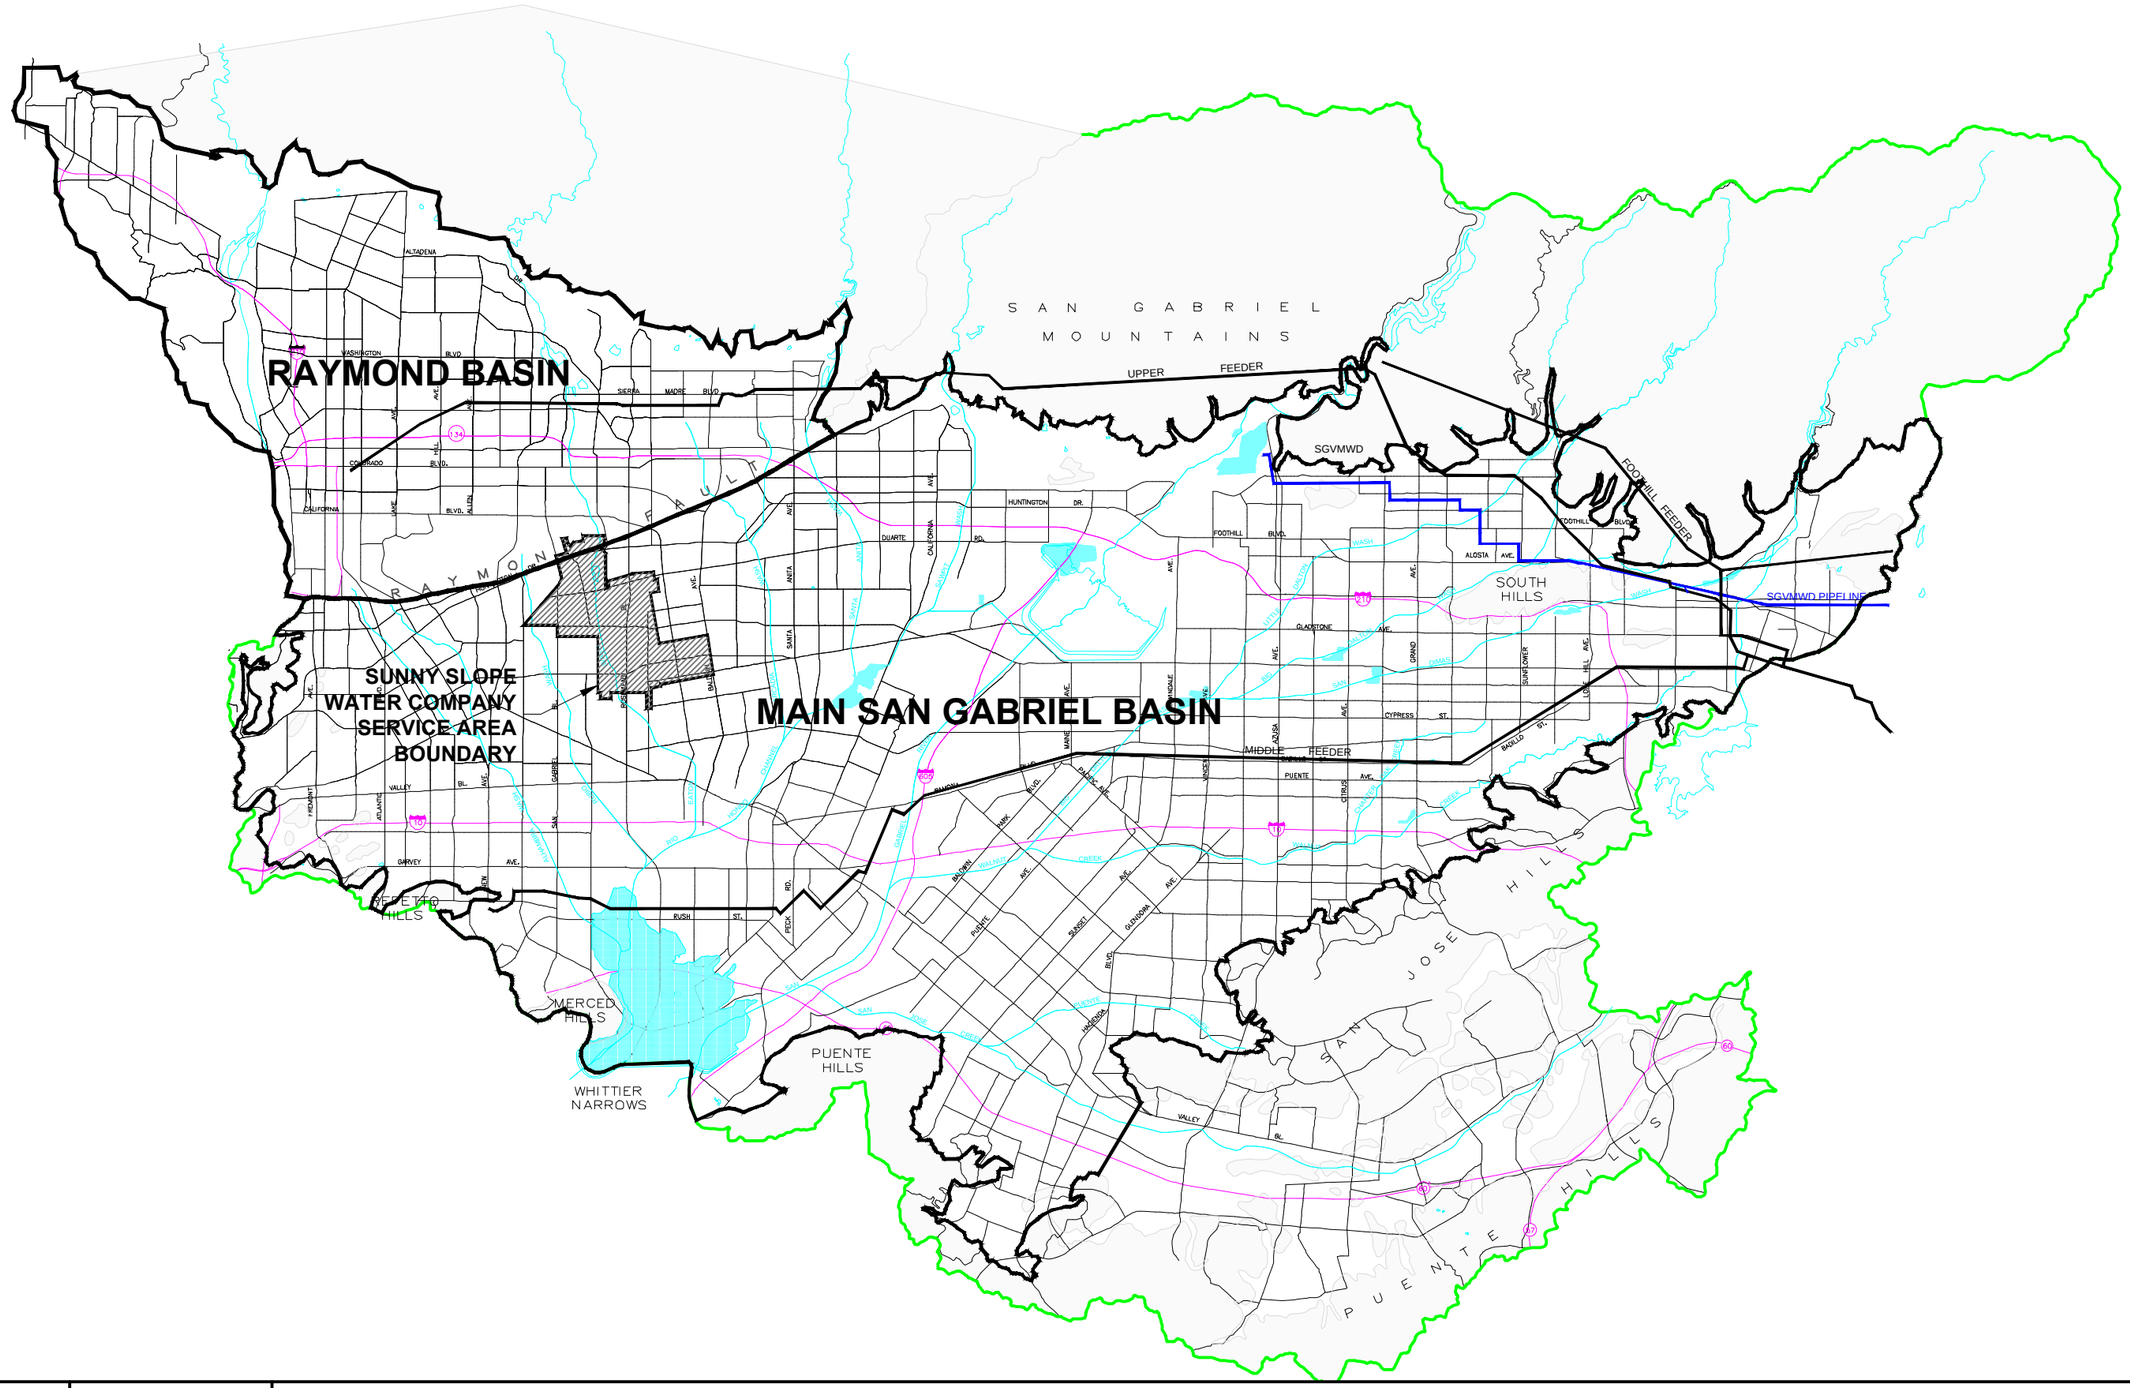

STETSON ENGINEERS INC.

861 VILLAGE OAKS DRIVE, SUITE 100
COVINA, CALIFORNIA 91724
TEL: (626) 967-6202
FAX: (626) 331-7065

2171 E Francisco Blvd., Suite K
San Rafael California 94901

2651 W Guadalupe Rd., Suite A209
Mesa Arizona 85202

N

APPROXIMATE SCALE
1" = 11,000'

SUNNY SLOPE WATER COMPANY

MAIN SAN GABRIEL AND RAYMOND BASINS

F:\JOBS\2113\2010 UVMP\Plates\PLATE 1.DWG
F:\JOBS\2113.CTB

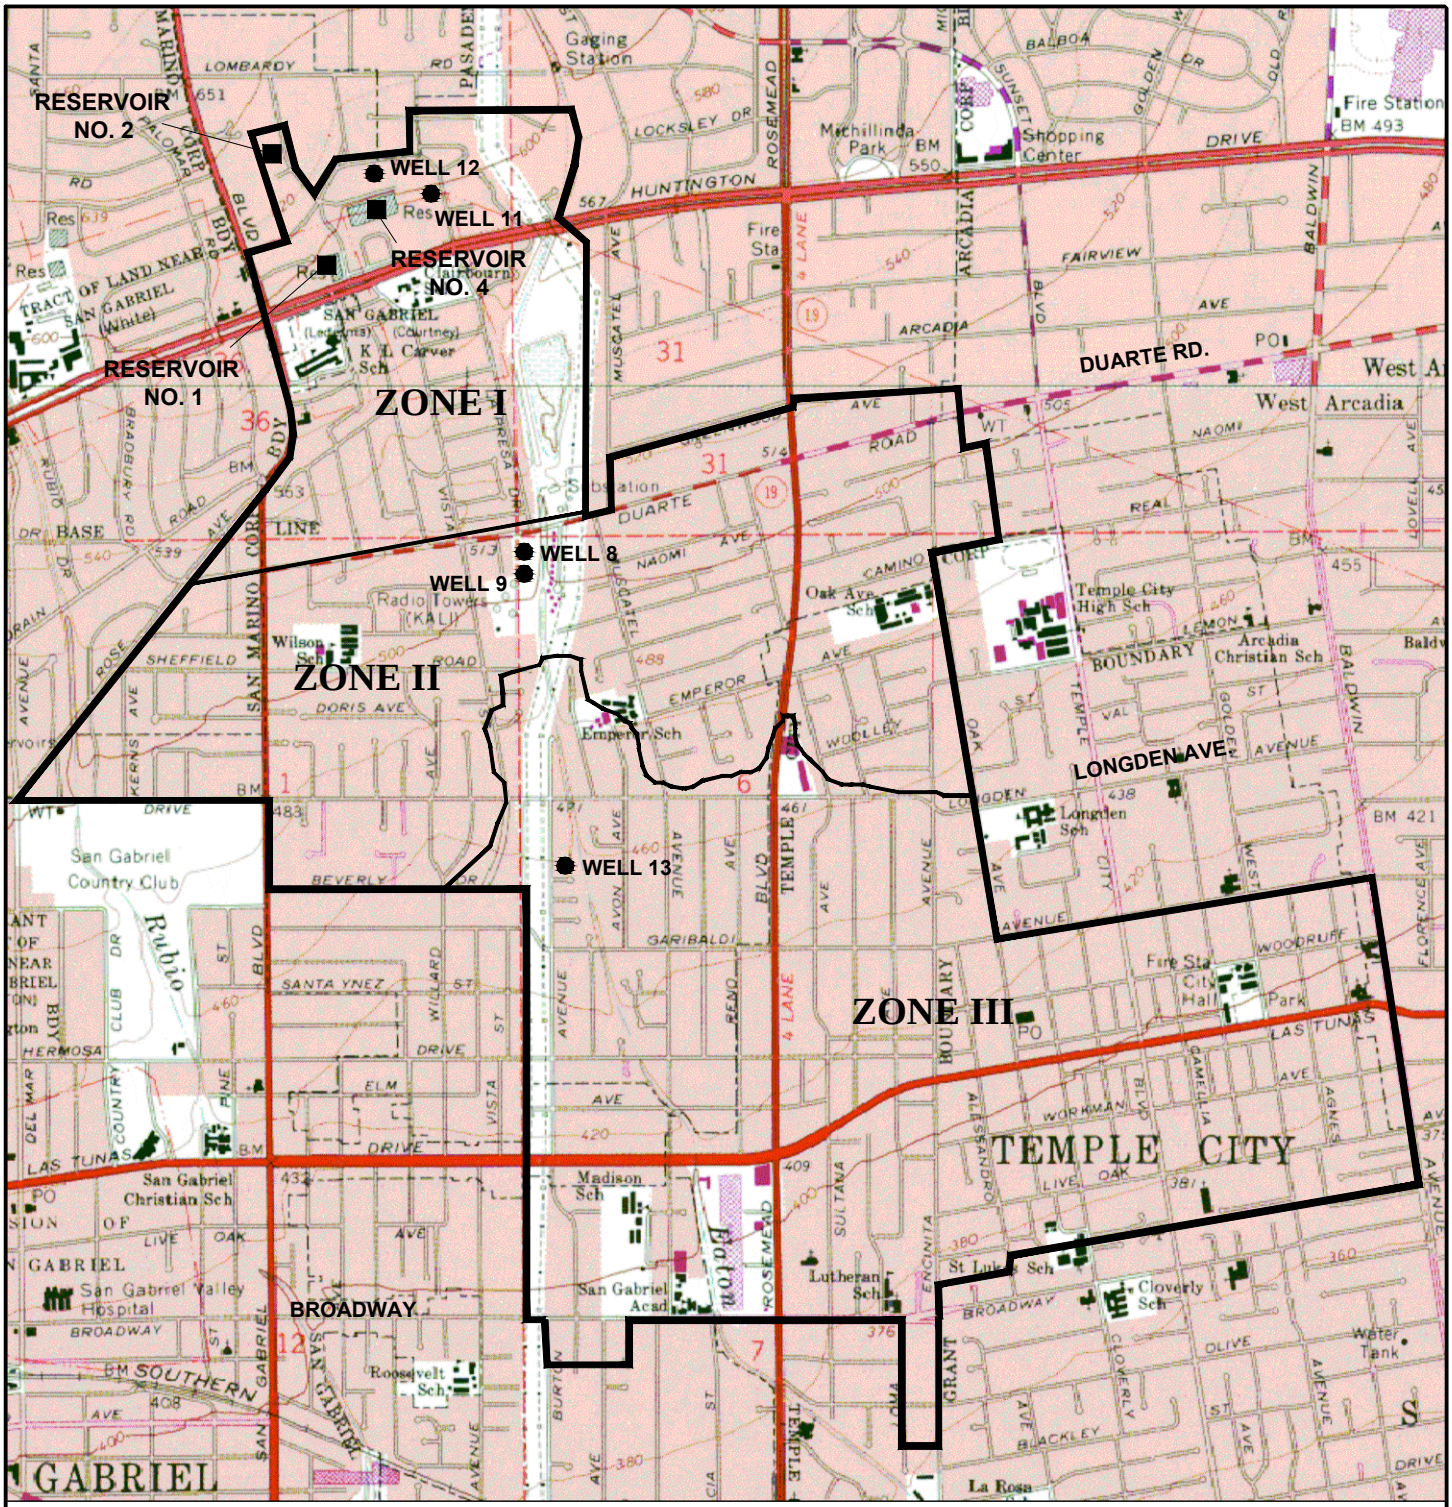

- SOURCE LOCATION
- RESERVOIR LOCATION
- SERVICE AREA BOUNDARY
- PRESSURE ZONE BOUNDARY

STETSON ENGINEERS INC.
861 VILLAGE OAKS DRIVE, STE 100
COVINA, CALIFORNIA 91724
TEL: (626) 967-5202
FAX: (626) 331-7065

2171 E Francisco Blvd., Suite K
San Rafael California 94901

2651 W Guadalupe Rd., Suite A209
Mesa Arizona 85202

APPROXIMATE SCALE:
1,000' 0 1,000'

SUNNY SLOPE WATER COMPANY

SERVICE AREA

JOBS:\2113\2010 UWMP\Plates\PLATE 2.DWG
JOBS:\2113.CTB

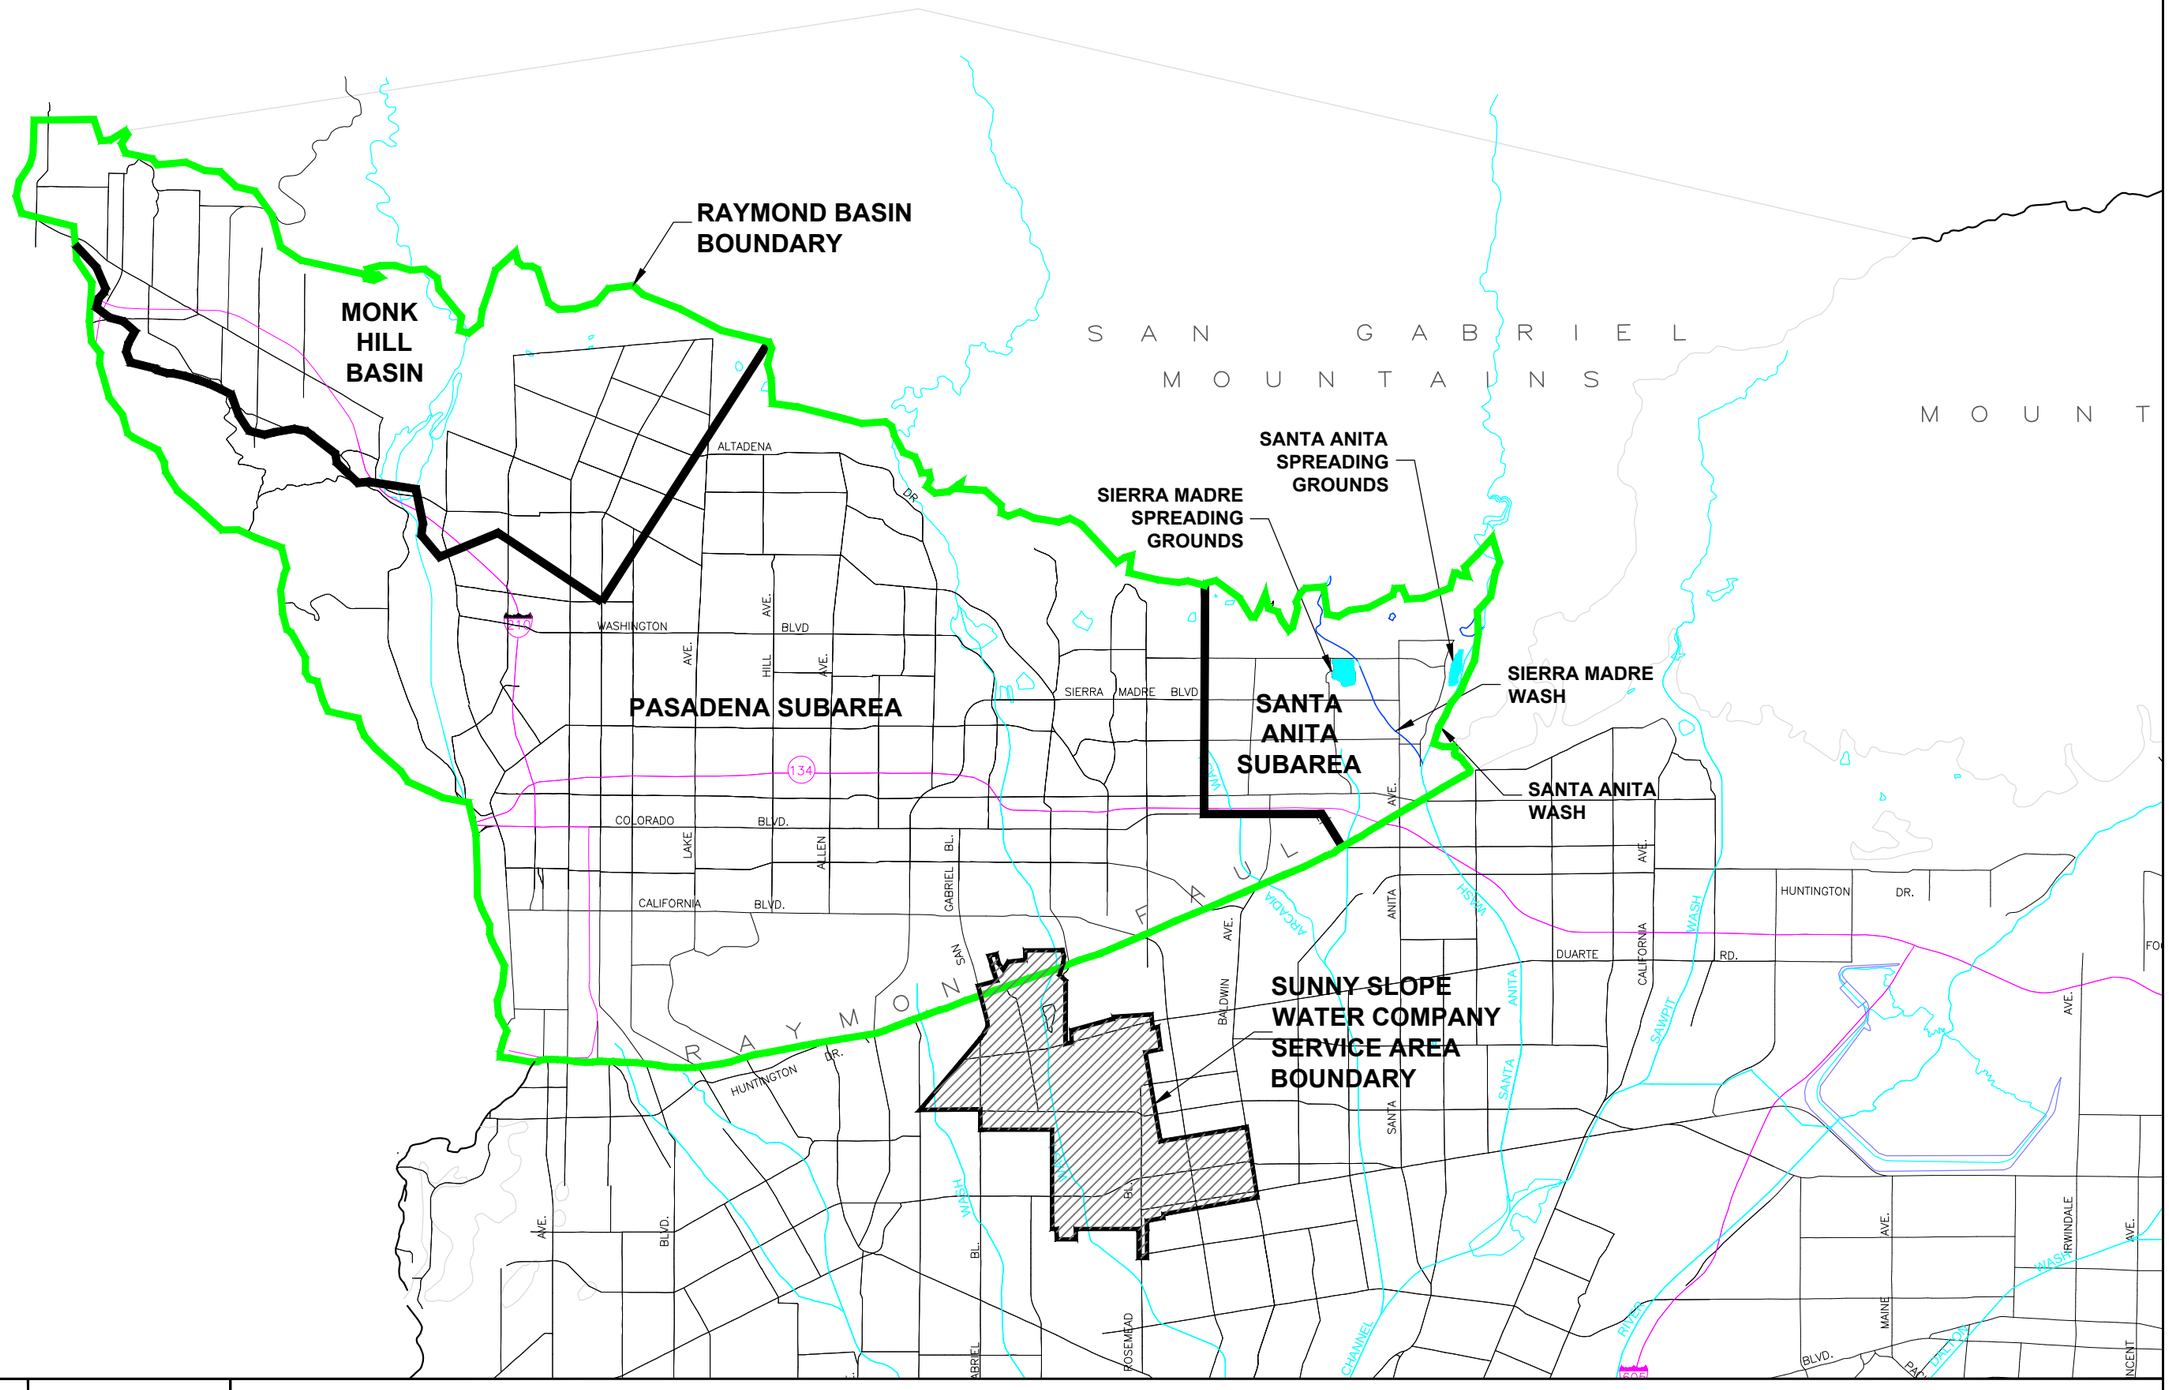

STETSON ENGINEERS INC.

861 VILLAGE OAKS DRIVE, SUITE 100
COVINA, CALIFORNIA 91724
TEL: (626) 967-6202
FAX: (626) 331-7065

2171 E Francisco Blvd., Suite K
San Rafael California 94901

2651 W Guadalupe Rd., Suite A209
Mesa Arizona 85202

N

APPROXIMATE SCALE
1" = 6,500'

SUNNY SLOPE WATER COMPANY

RAYMOND BASIN

F:\JOBS\2113\2010 UWMP\Plates\PLATE 3.DWG
F:\JOBS\2113.CTB

PLATE 4

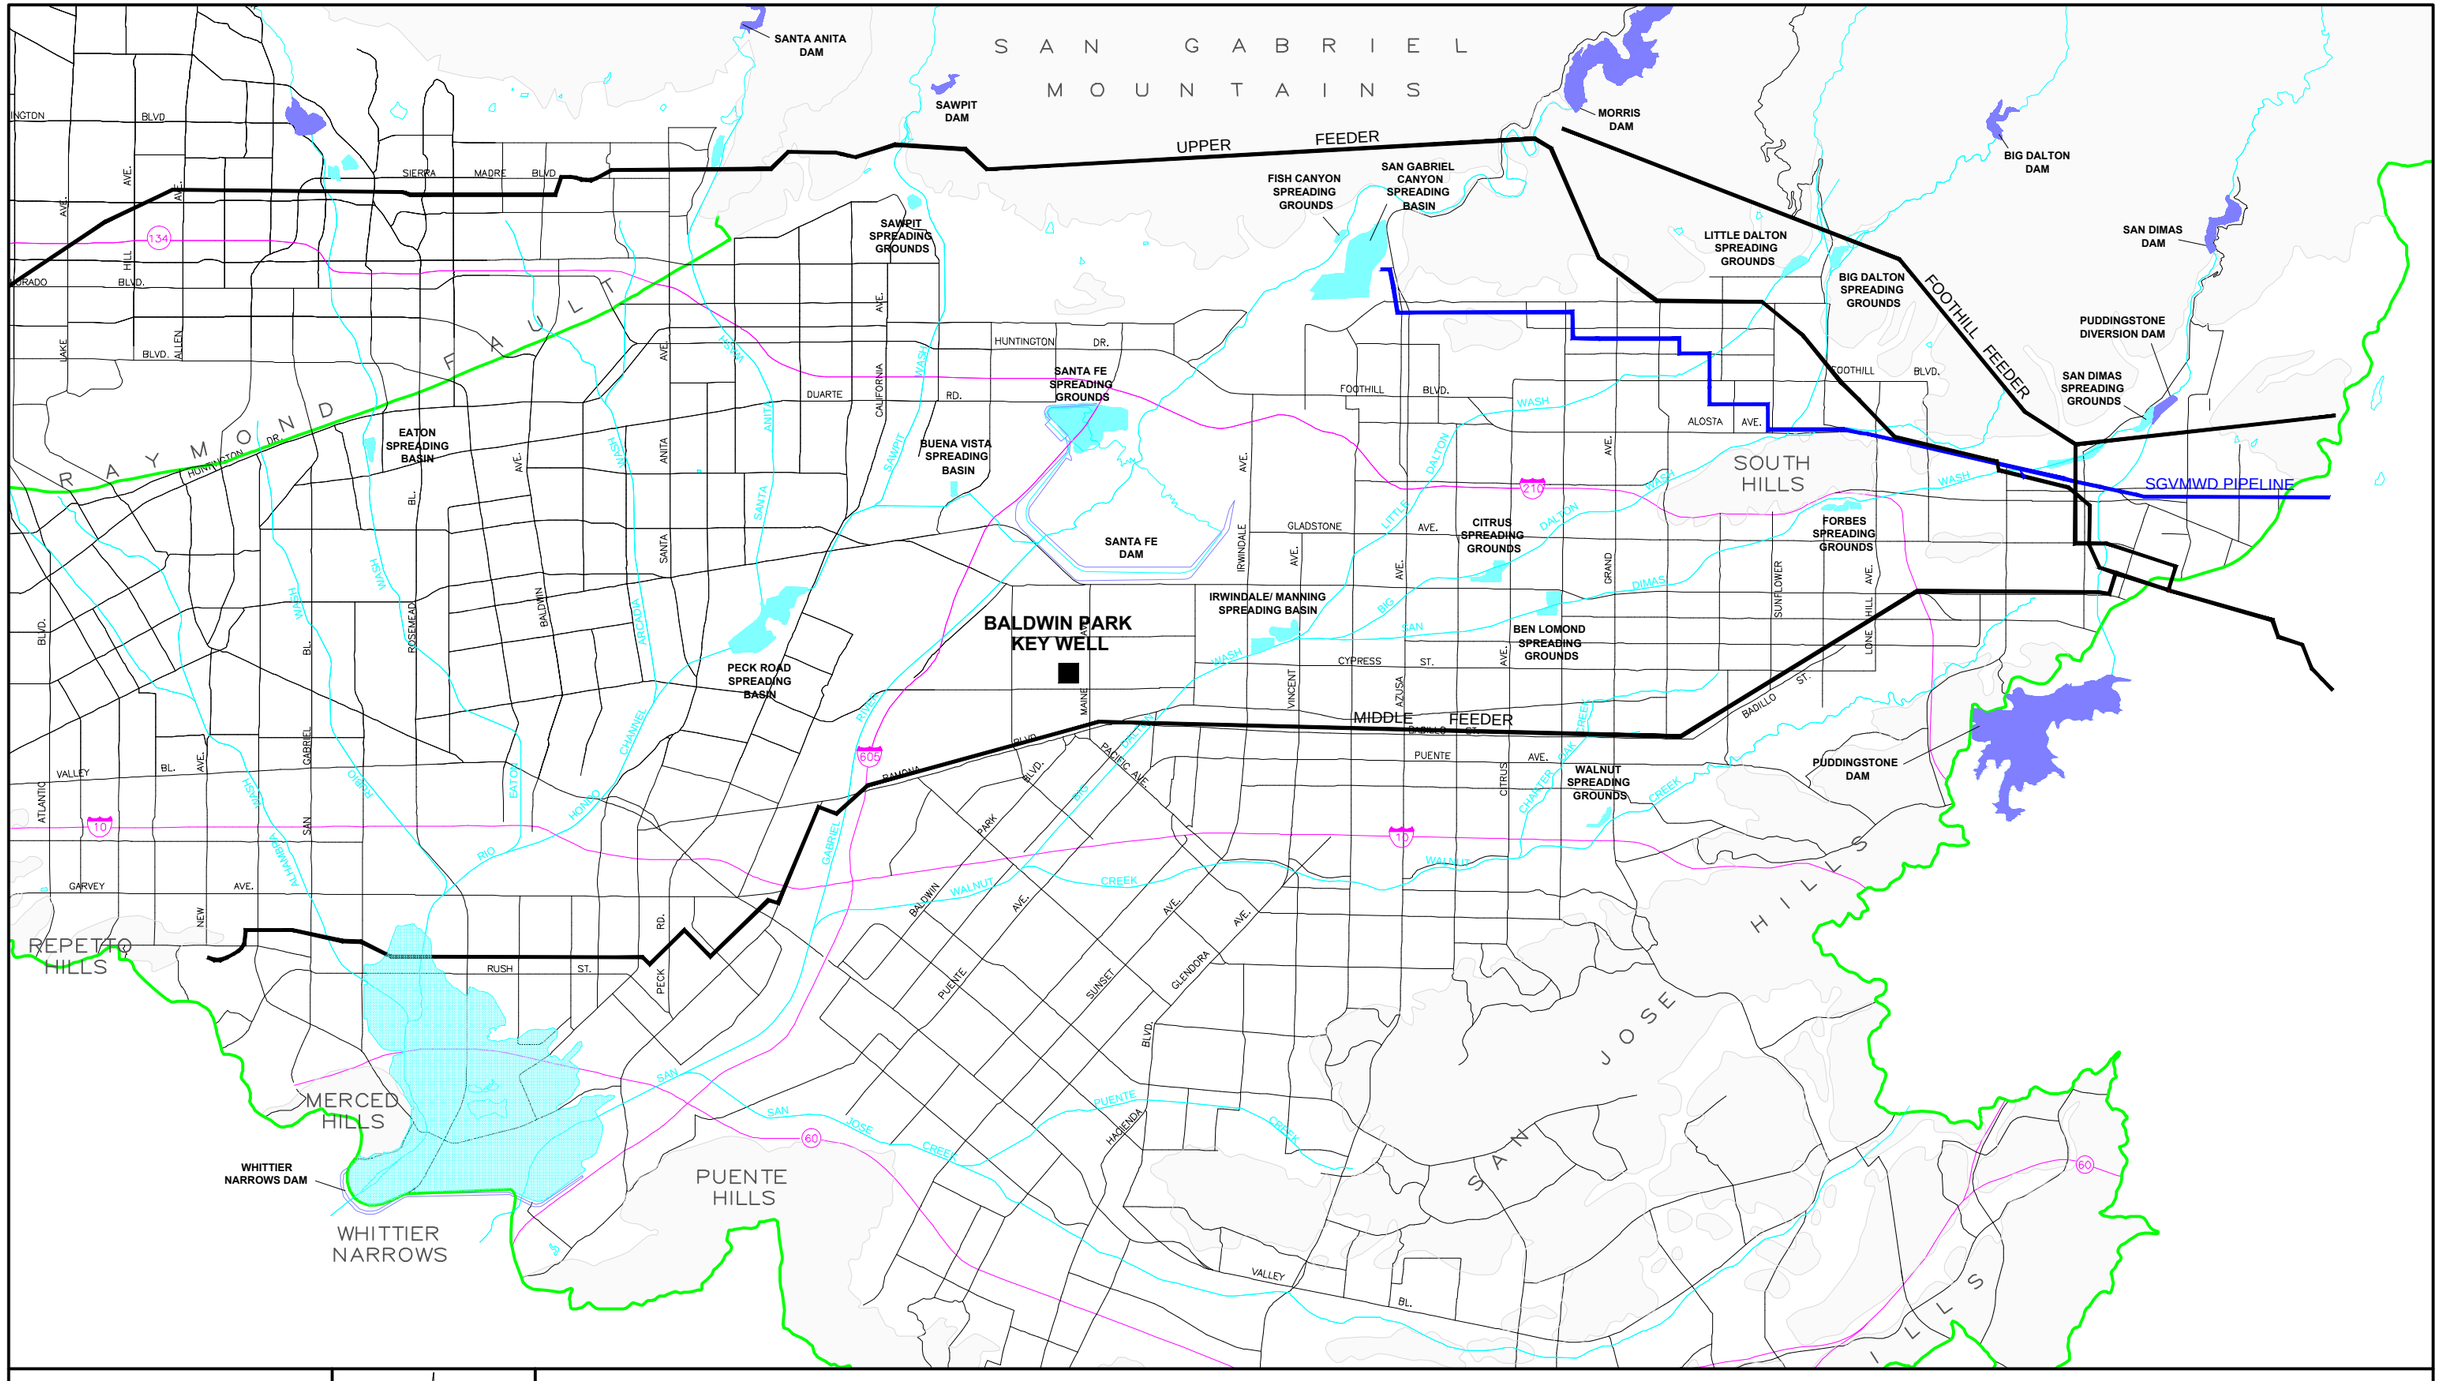

STETSON ENGINEERS INC.

861 VILLAGE OAKS DRIVE, SUITE 100
COVINA, CALIFORNIA 91724
TEL: (626) 967-6202
FAX: (626) 331-7065

2171 E Francisco Blvd., Suite K
San Rafael California 94901

2651 W Guadalupe Rd., Suite A209
Mesa Arizona 85202

N

APPROXIMATE SCALE
0' 3,500' 7,000'

SUNNY SLOPE WATER COMPANY

LOCATION OF SPREADING GROUNDS AND WATER CHANNELS SAN GABRIEL VALLEY

E:\JOBS\2113\2010 UWMP\Plates\PLATE 4.DWG
F:\JOBS\2113.CTB

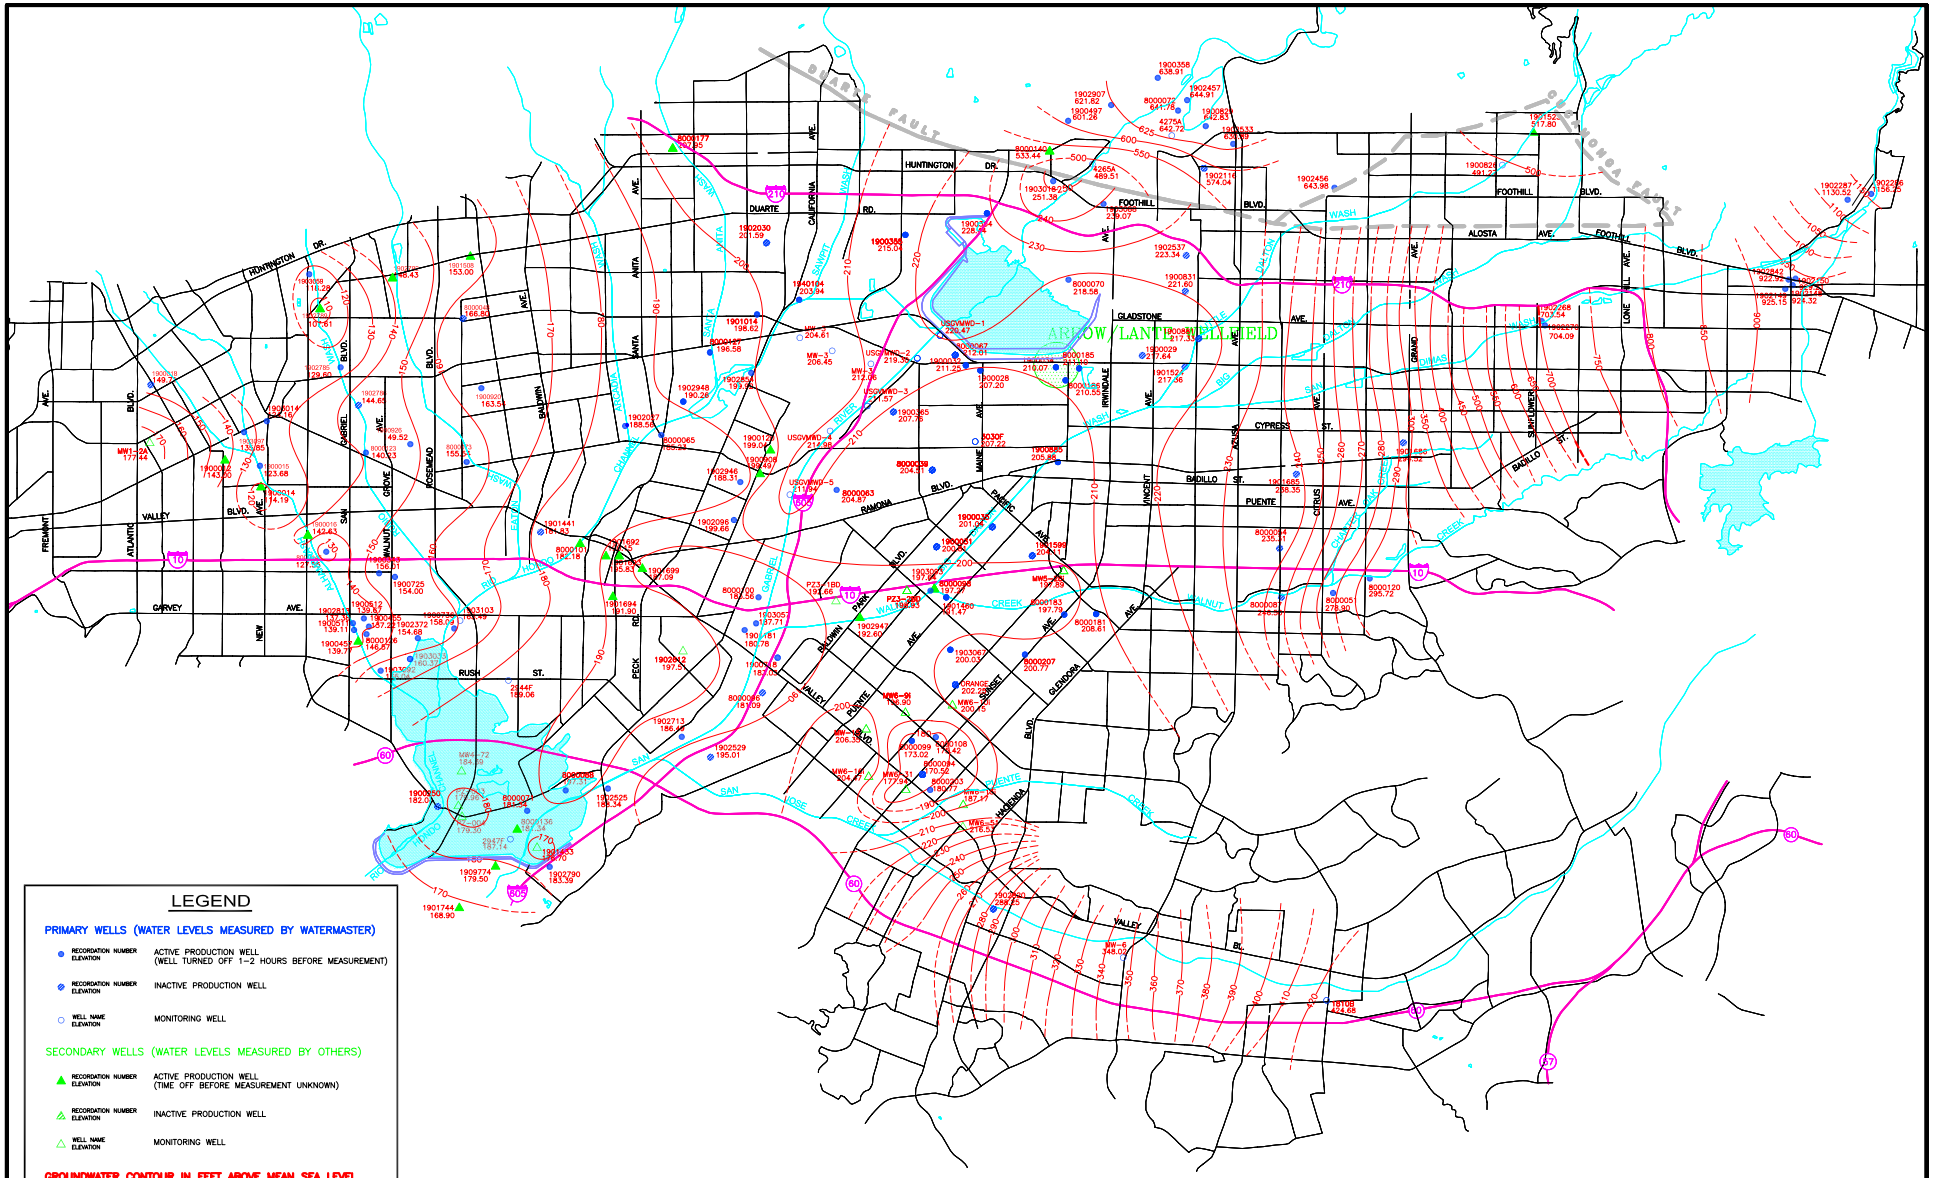

STETSON ENGINEERS INC.
861 VILLAGE OAKS DRIVE, SUITE 100
COVINA, CALIFORNIA 91724
TEL: (626) 967-6202
FAX: (626) 331-7065
2171 E Francisco Blvd., Suite K
San Rafael California 94901
2651 W Guadalupe Rd., Suite A209
Mesa Arizona 85202

N

APPROXIMATE SCALE
6,000' 0 6,000'

SUNNY SLOPE WATER COMPANY

GROUNDWATER CONTOUR MAP FOR SAN GABRIEL BASIN - JULY 2010

PLATE 6

E:\JOBS\2113\2010 UWMP\PLATE 6.DWG
E:\JOBS\1205-67.CTB

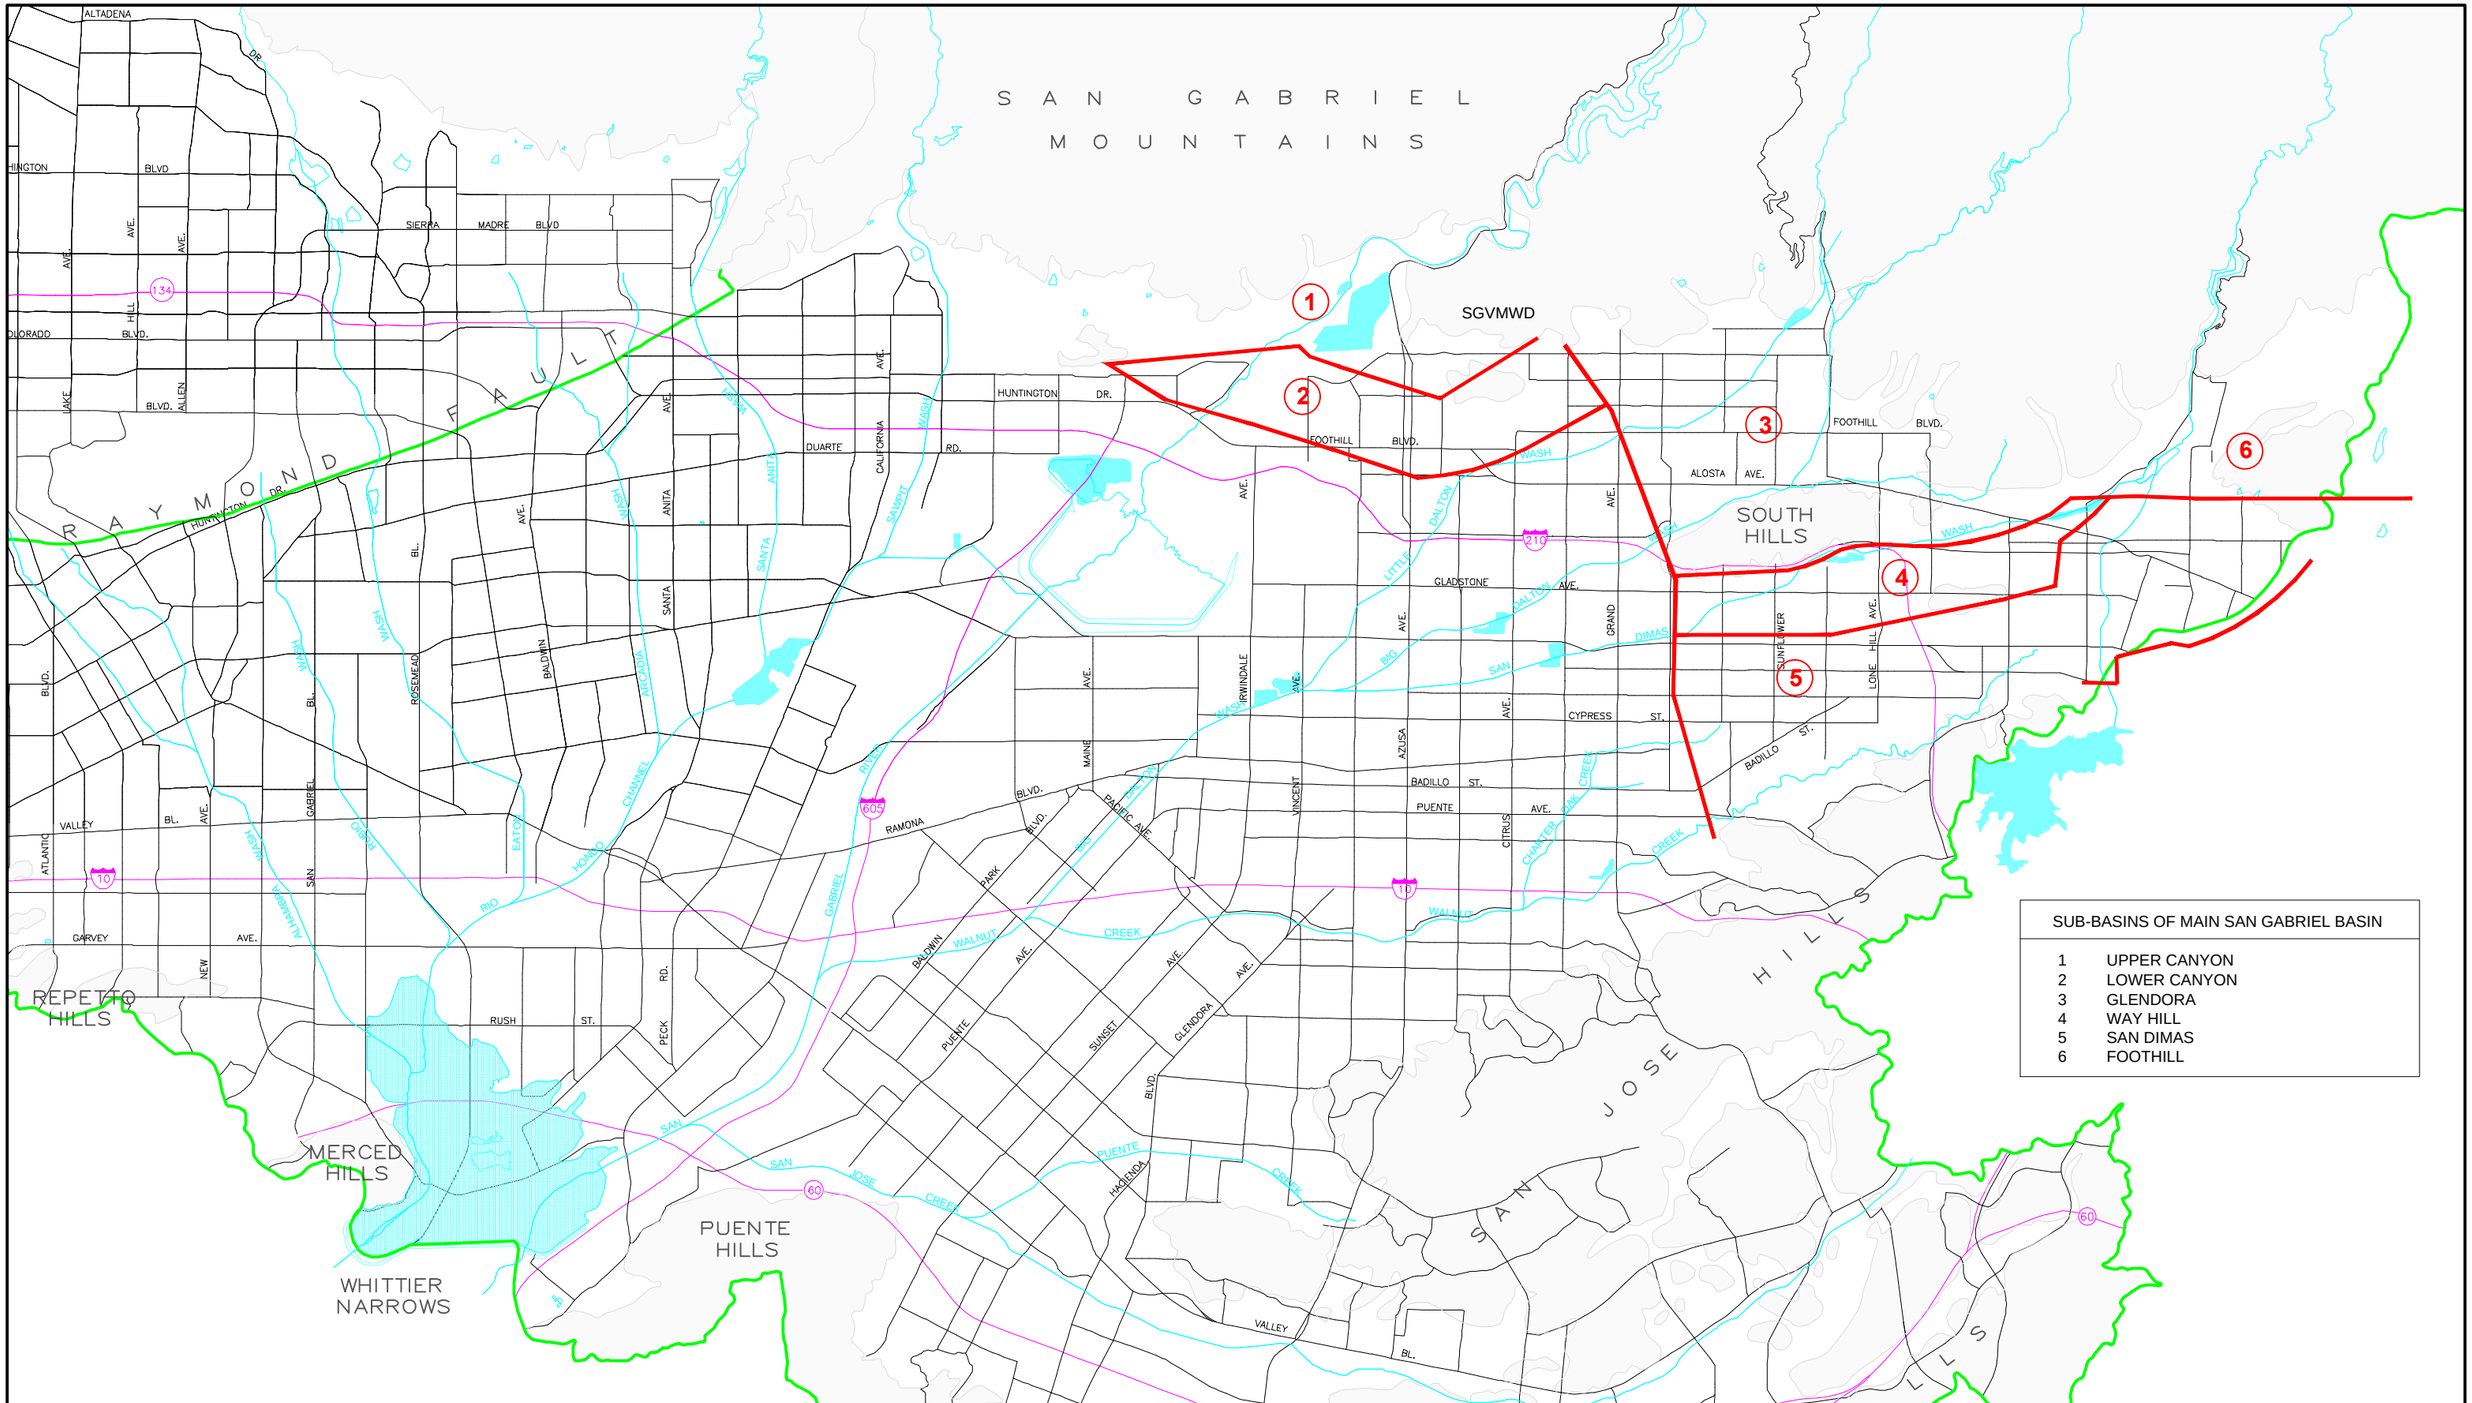

STETSON ENGINEERS INC.
861 VILLAGE OAKS DRIVE, SUITE 100
COVINA, CALIFORNIA 91724
TEL: (626) 967-6202
FAX: (626) 331-7065

2171 E Francisco Blvd., Suite K
San Rafael California 94901

2651 W Guadalupe Rd., Suite A209
Mesa Arizona 85202

N

APPROXIMATE SCALE
1" = 7,000'

SUNNY SLOPE WATER COMPANY

SUB-BASINS OF MAIN SAN GABRIEL BASIN

F:\JOBS\2113\2010 UVMP\Plates\PLATE 7.DWG
F:\JOBS\2113.CTB

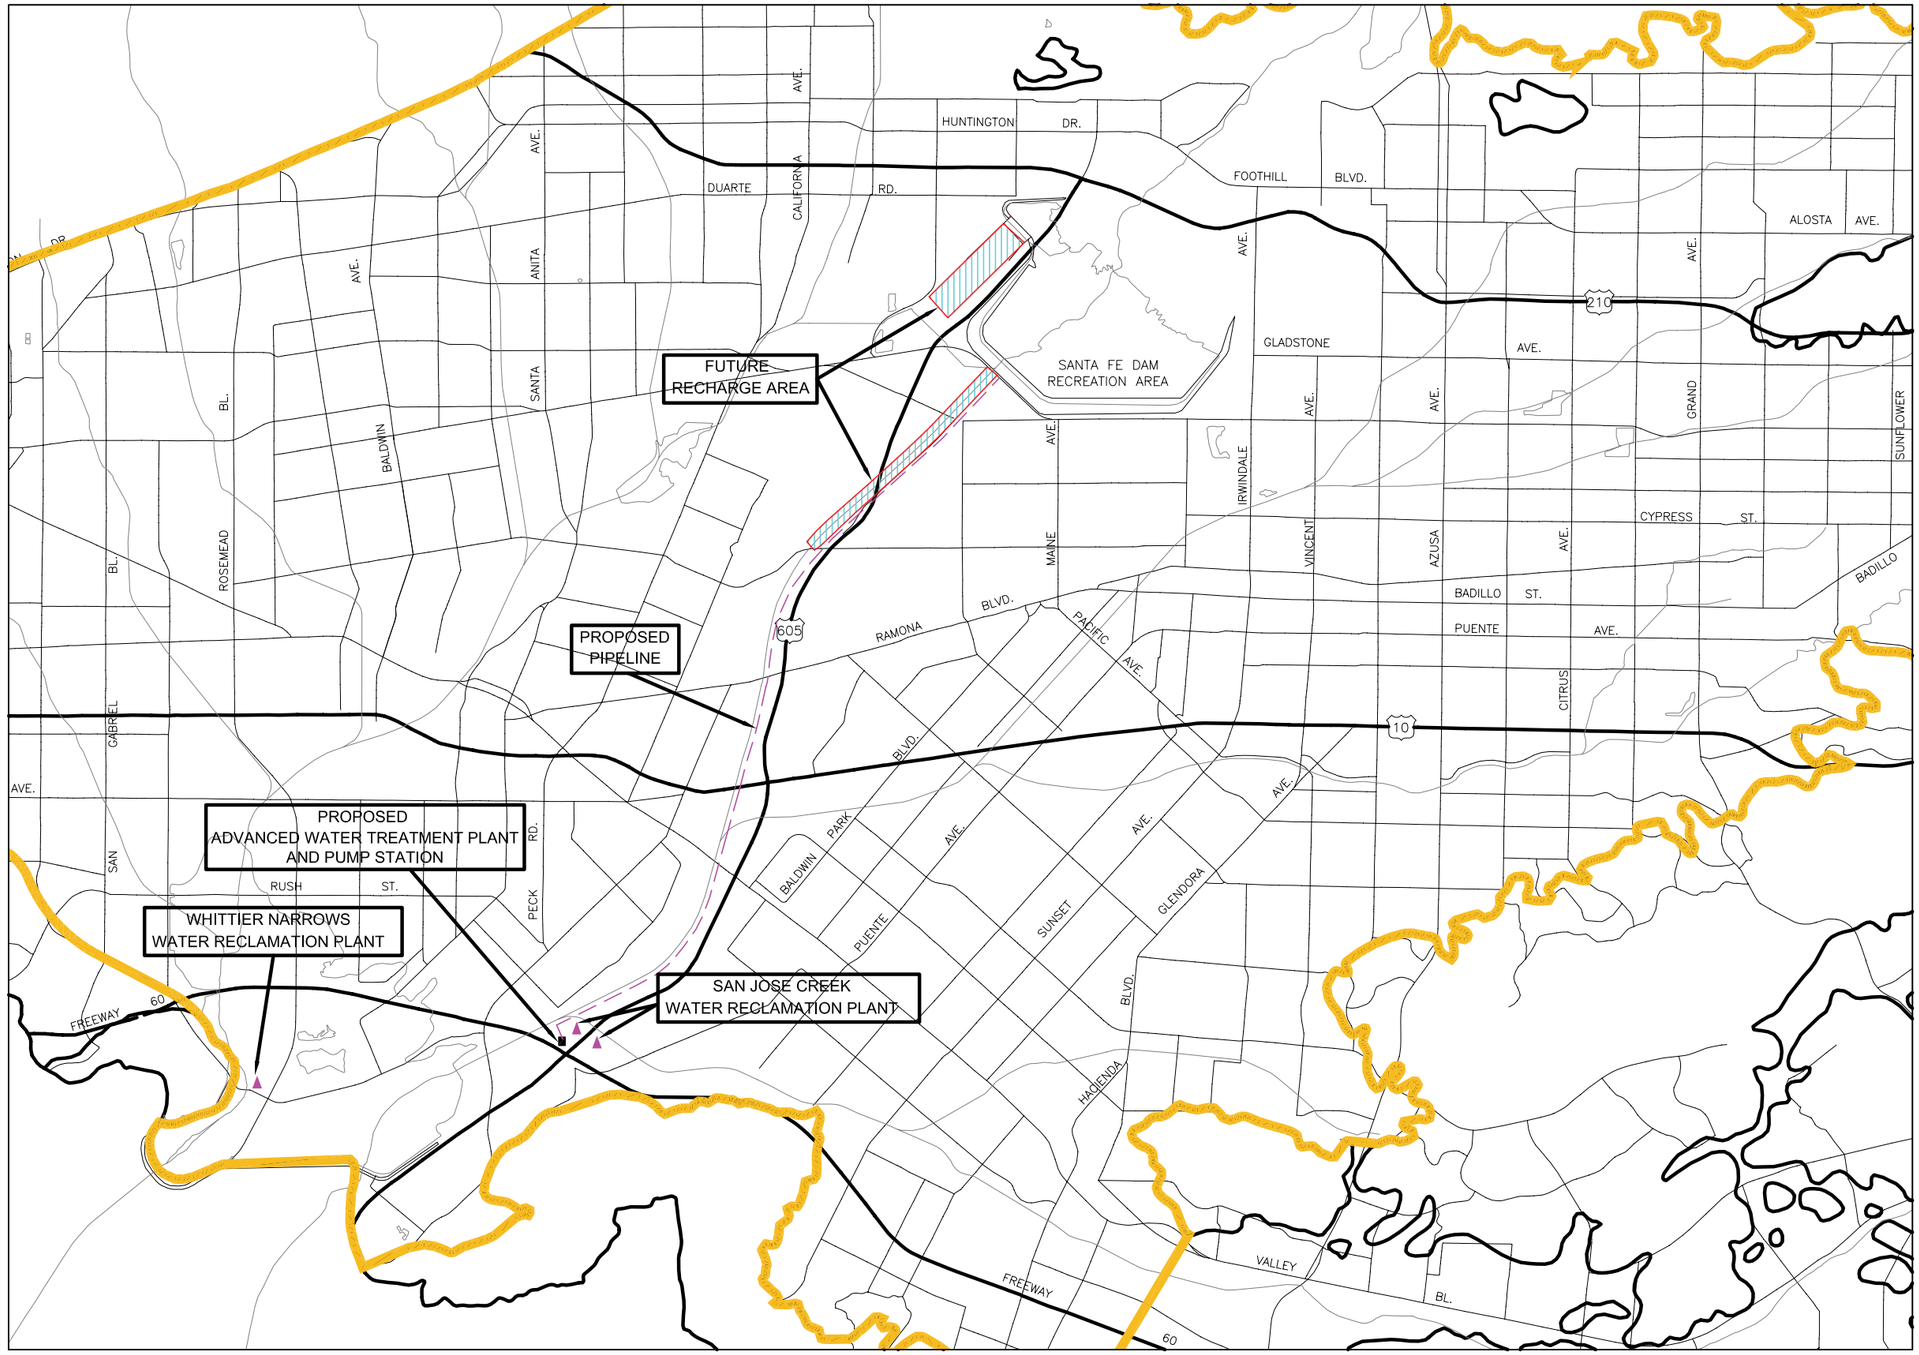

N

APPROXIMATE SCALE
1" = 9,500'

LEGEND

- PROPOSED PIPELINE ALIGNMENT
- EXISTING WATER RECLAMATION PLANT
- PROPOSED PUMP STATION
- BASIN BOUNDARY AND WATERSHED

STETSON ENGINEERS INC.
861 VILLAGE OAKS DRIVE, SUITE 100
COVINA, CALIFORNIA 91724
TEL: (626) 967-6202
FAX: (626) 331-7065

2171 E Francisco Blvd., Suite K
San Rafael California 94901

2651 W Guadalupe Rd., Suite A209
Mesa Arizona 85202

SUNNY SLOPE WATER COMPANY

WATER RECLAMATION PLANT LOCATIONS

E:\JOBS\2113\2010UWMP\Plates\PLATE 8.DWG
E:\JOBS\2113.CTB