Avenal State Prison in relation to the City of Avenal

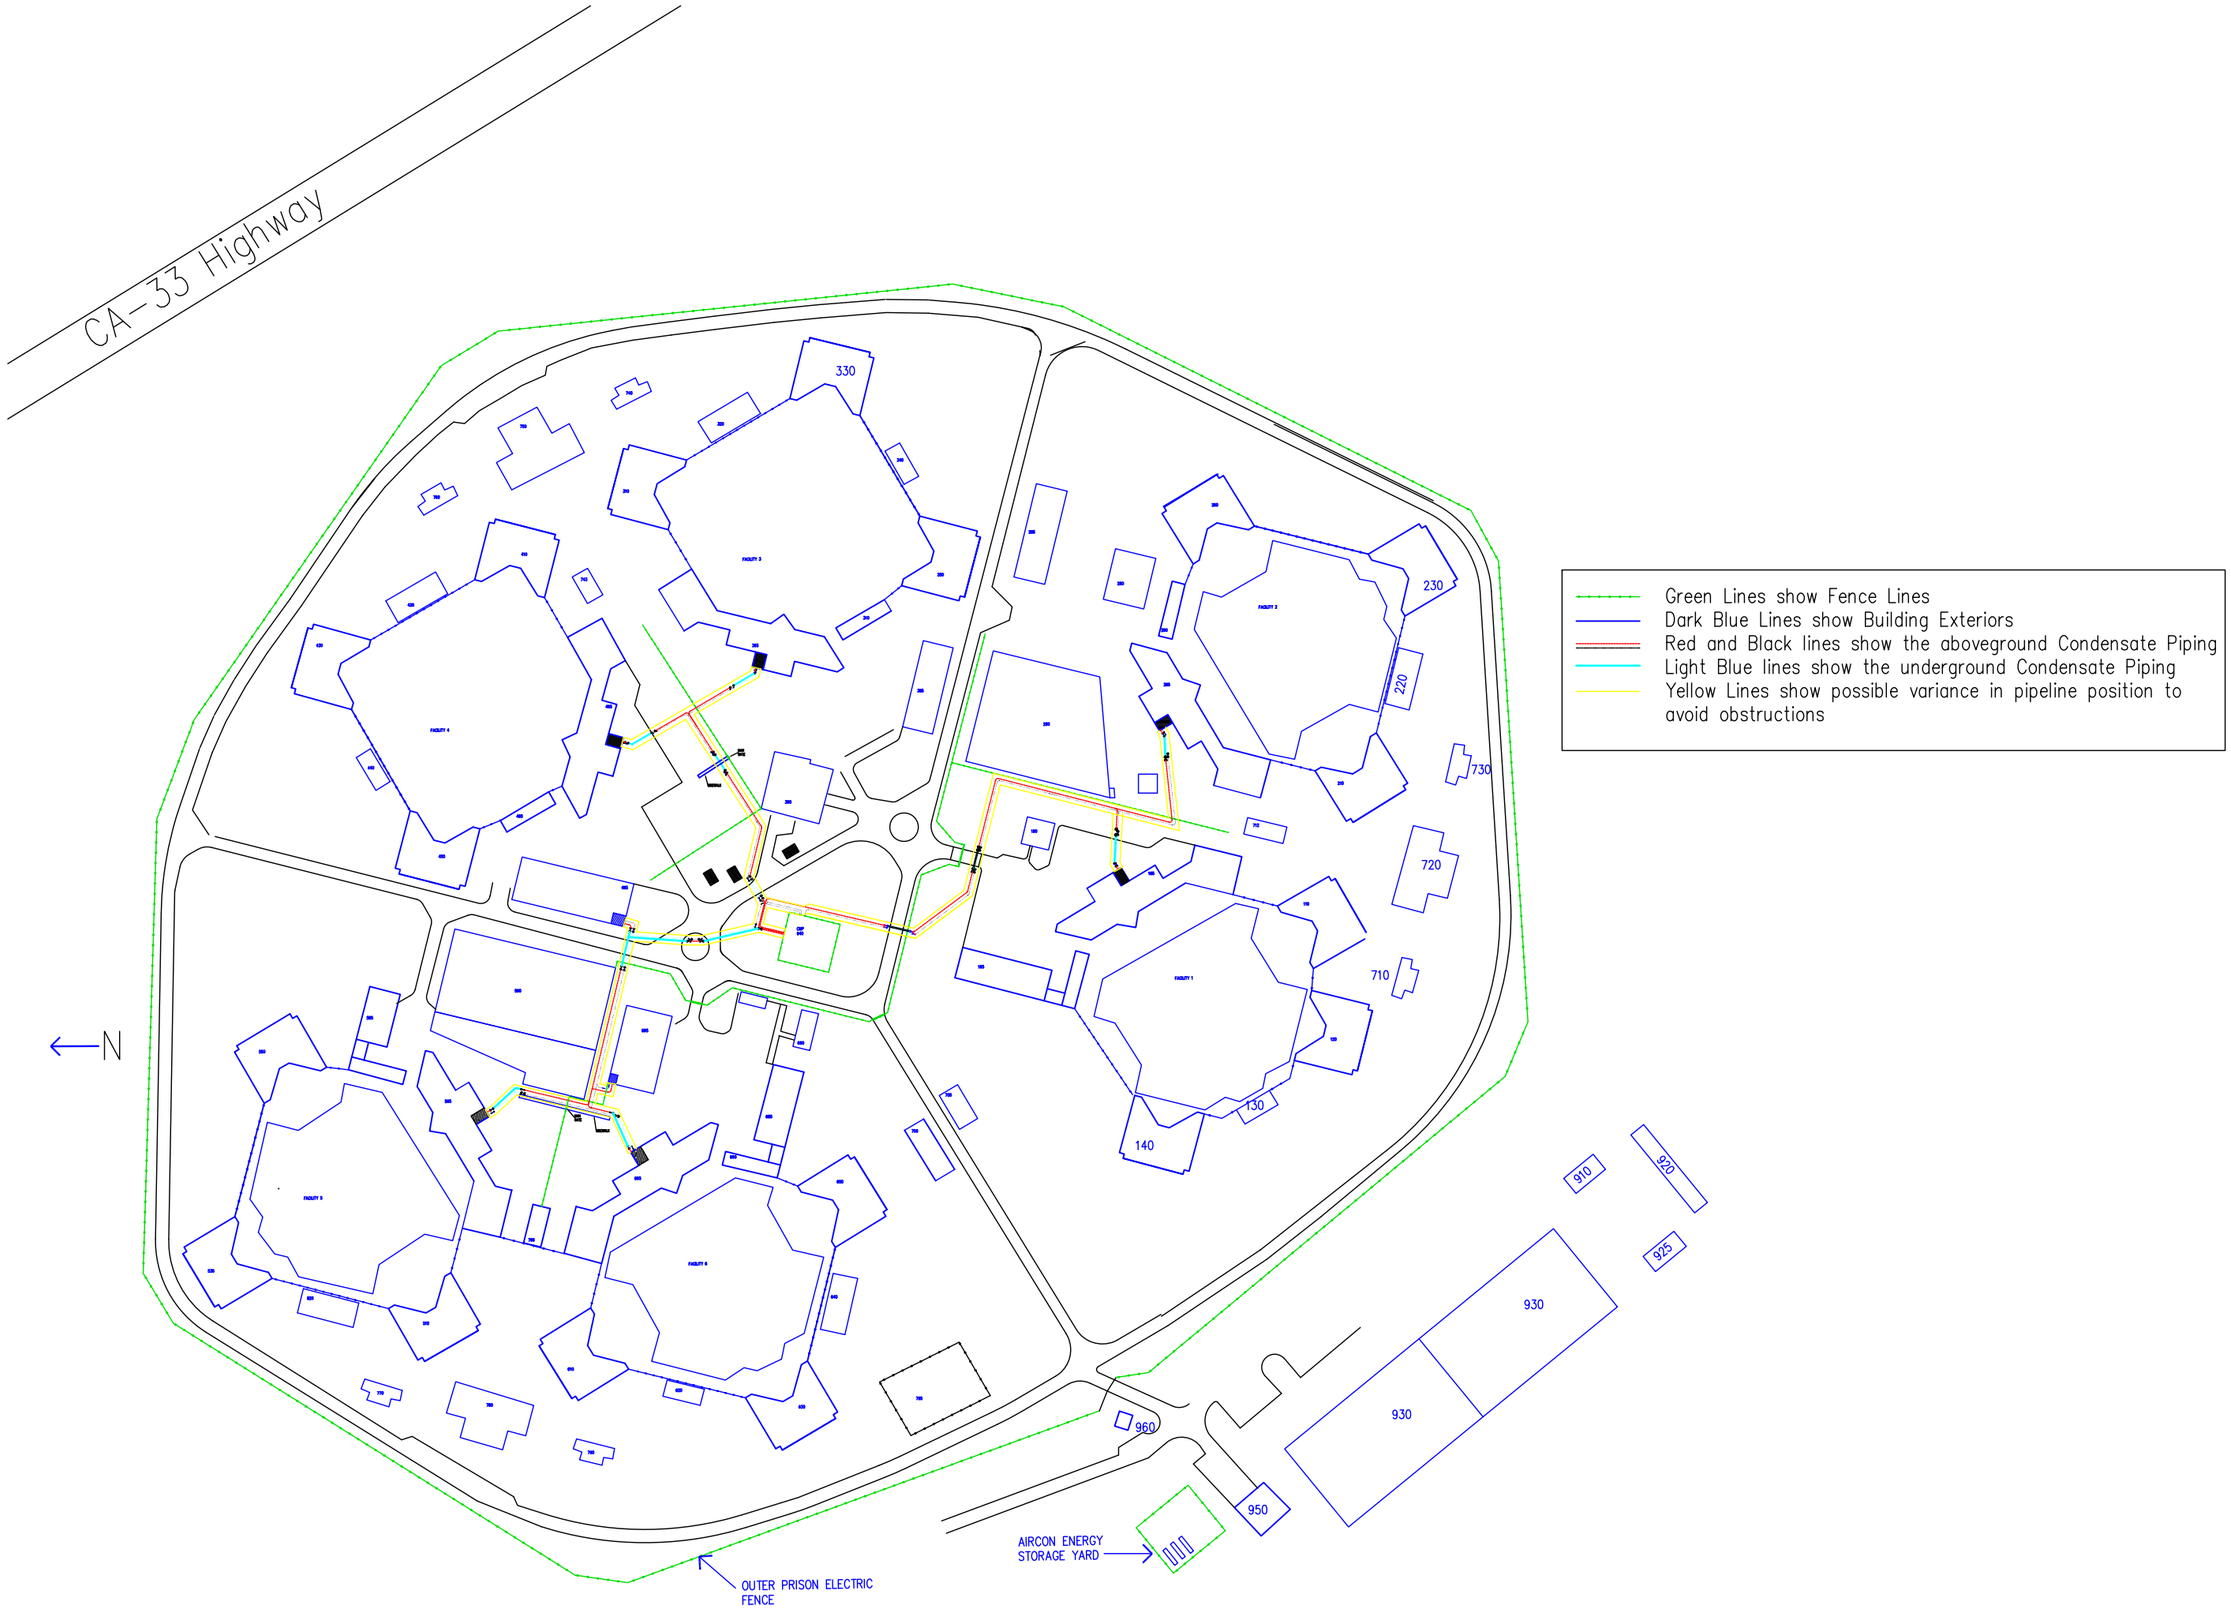
CA-33 Highway
N
330
230
220
730
720
710
130
140
910
920
925
930
930
960
950
AIRCON ENERGY
STORAGE YARD
OUTER PRISON ELECTRIC
FENCE
Green Lines show Fence Lines
Dark Blue Lines show Building Exteriors
Red and Black lines show the aboveground Condensate Piping
Light Blue lines show the underground Condensate Piping
Yellow Lines show possible variance in pipeline position to
avoid obstructions